


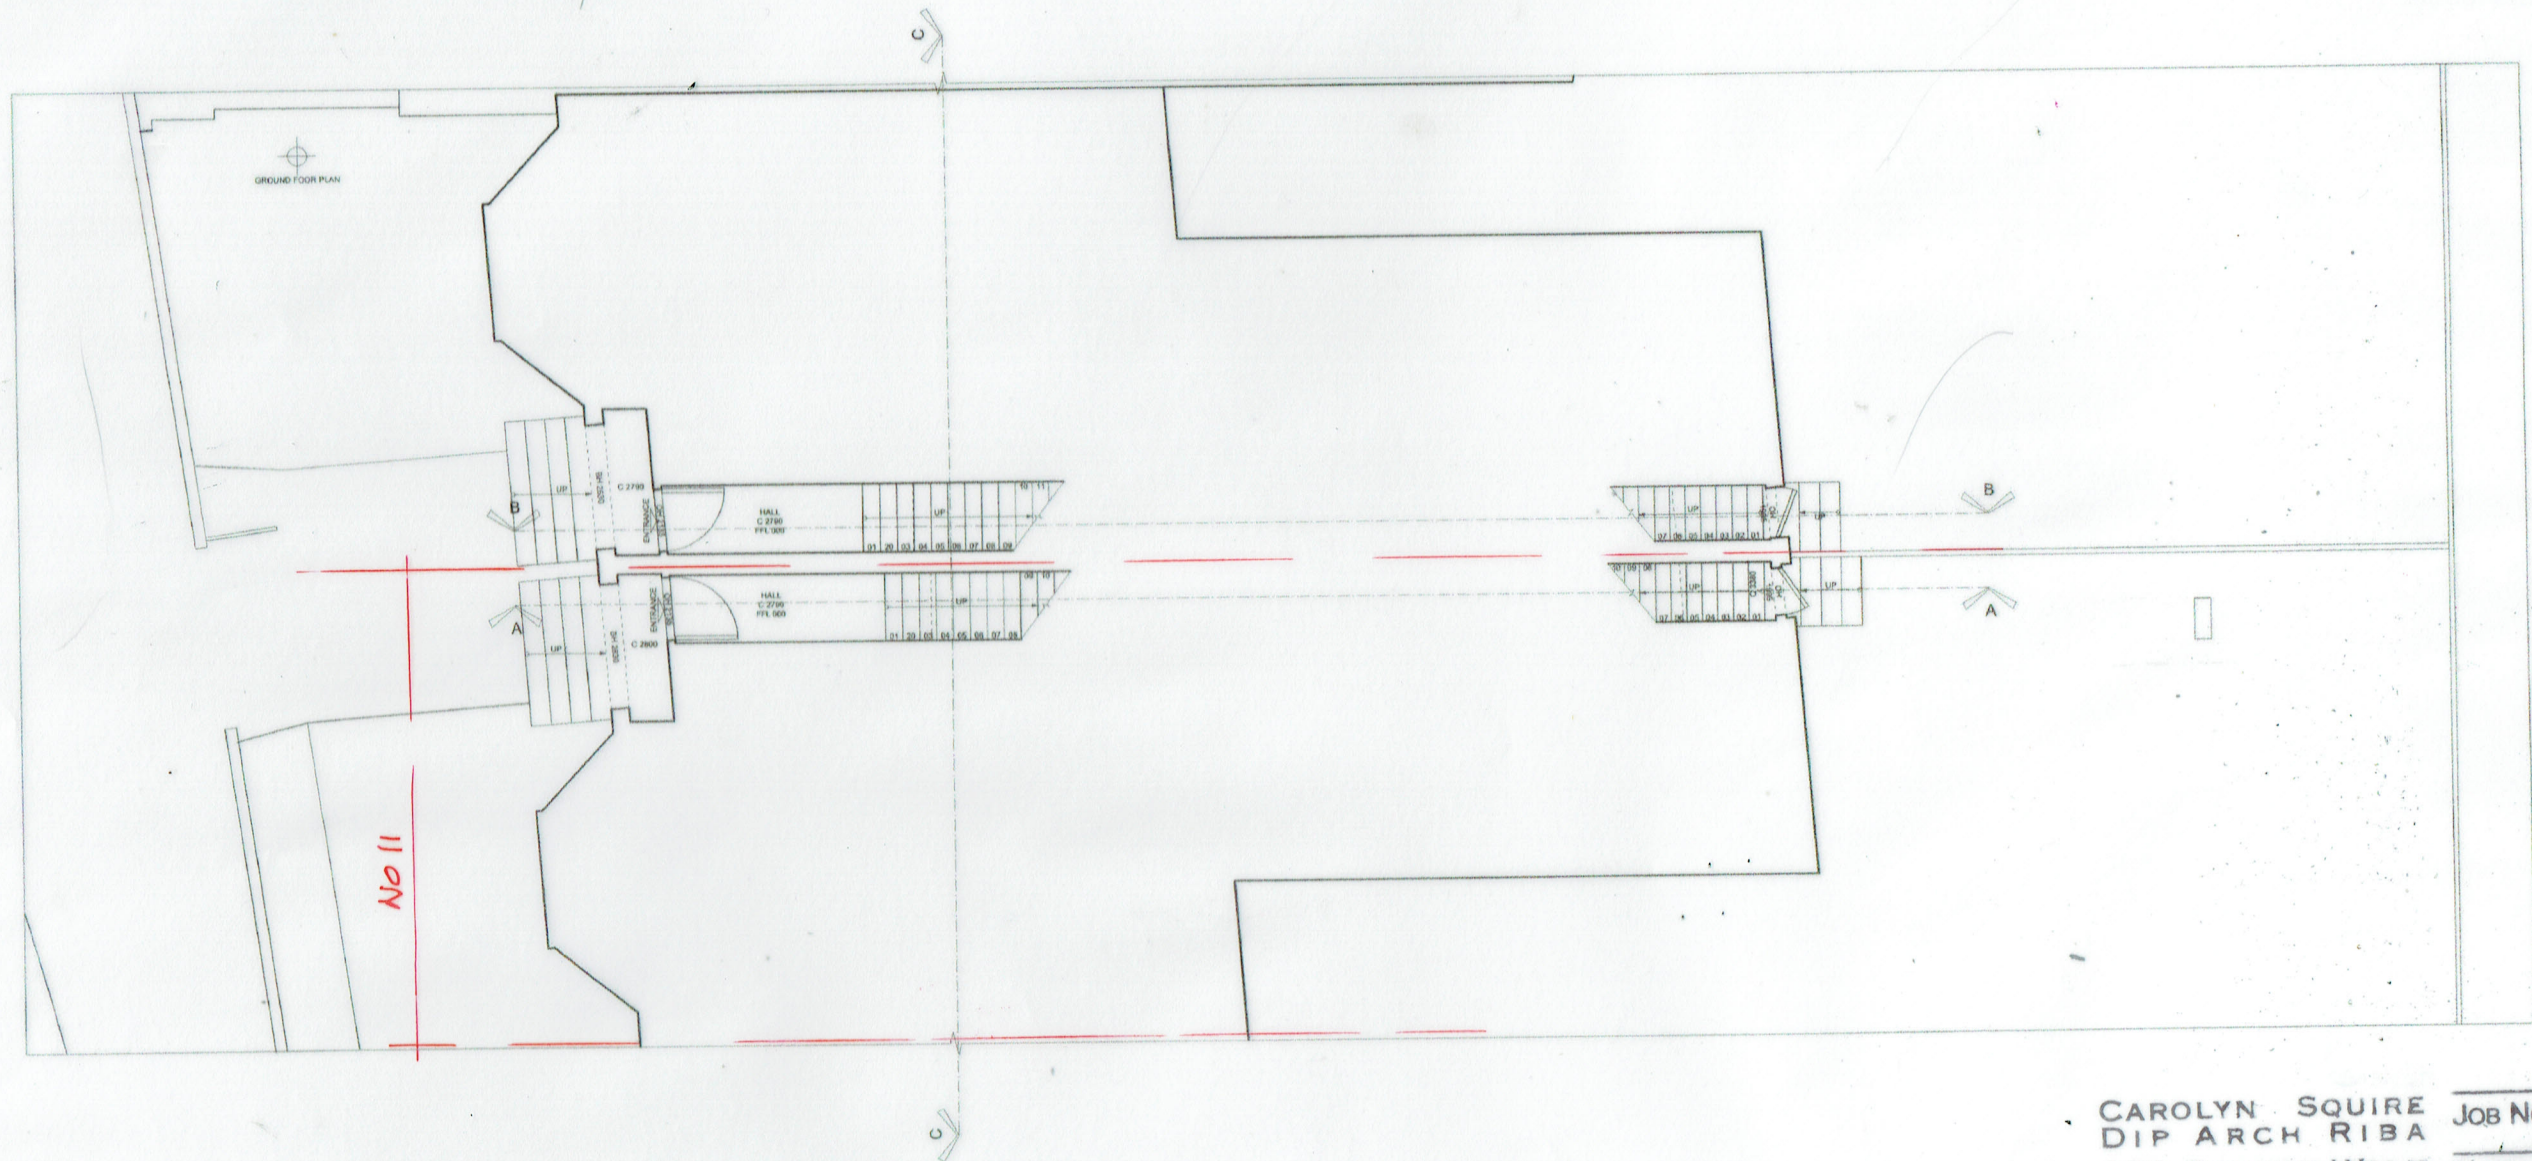

CAROLYN SQUIRE
DIP ARCH RIBA

JOB NO: 2217/8

122 CHURCH WALK
LONDON N16 8QW

DATE: SEPT 22

TEL 020 7254 0624
FAX 020 7503 9769

SCALE: 1:100 @ A3

PROJECT: 11 ALBERT ROAD
N22 7AA

DRAWING: PROPOSED GROUND FLOOR
PLAN

0 1 2 3 4m