
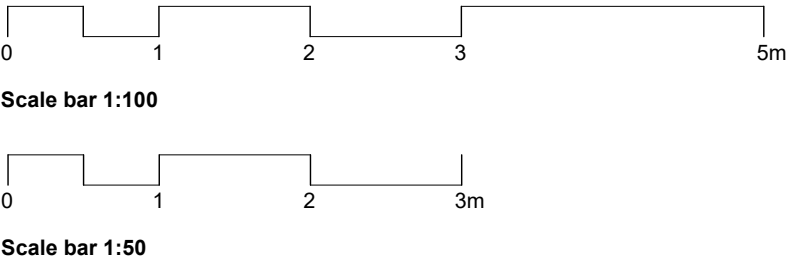
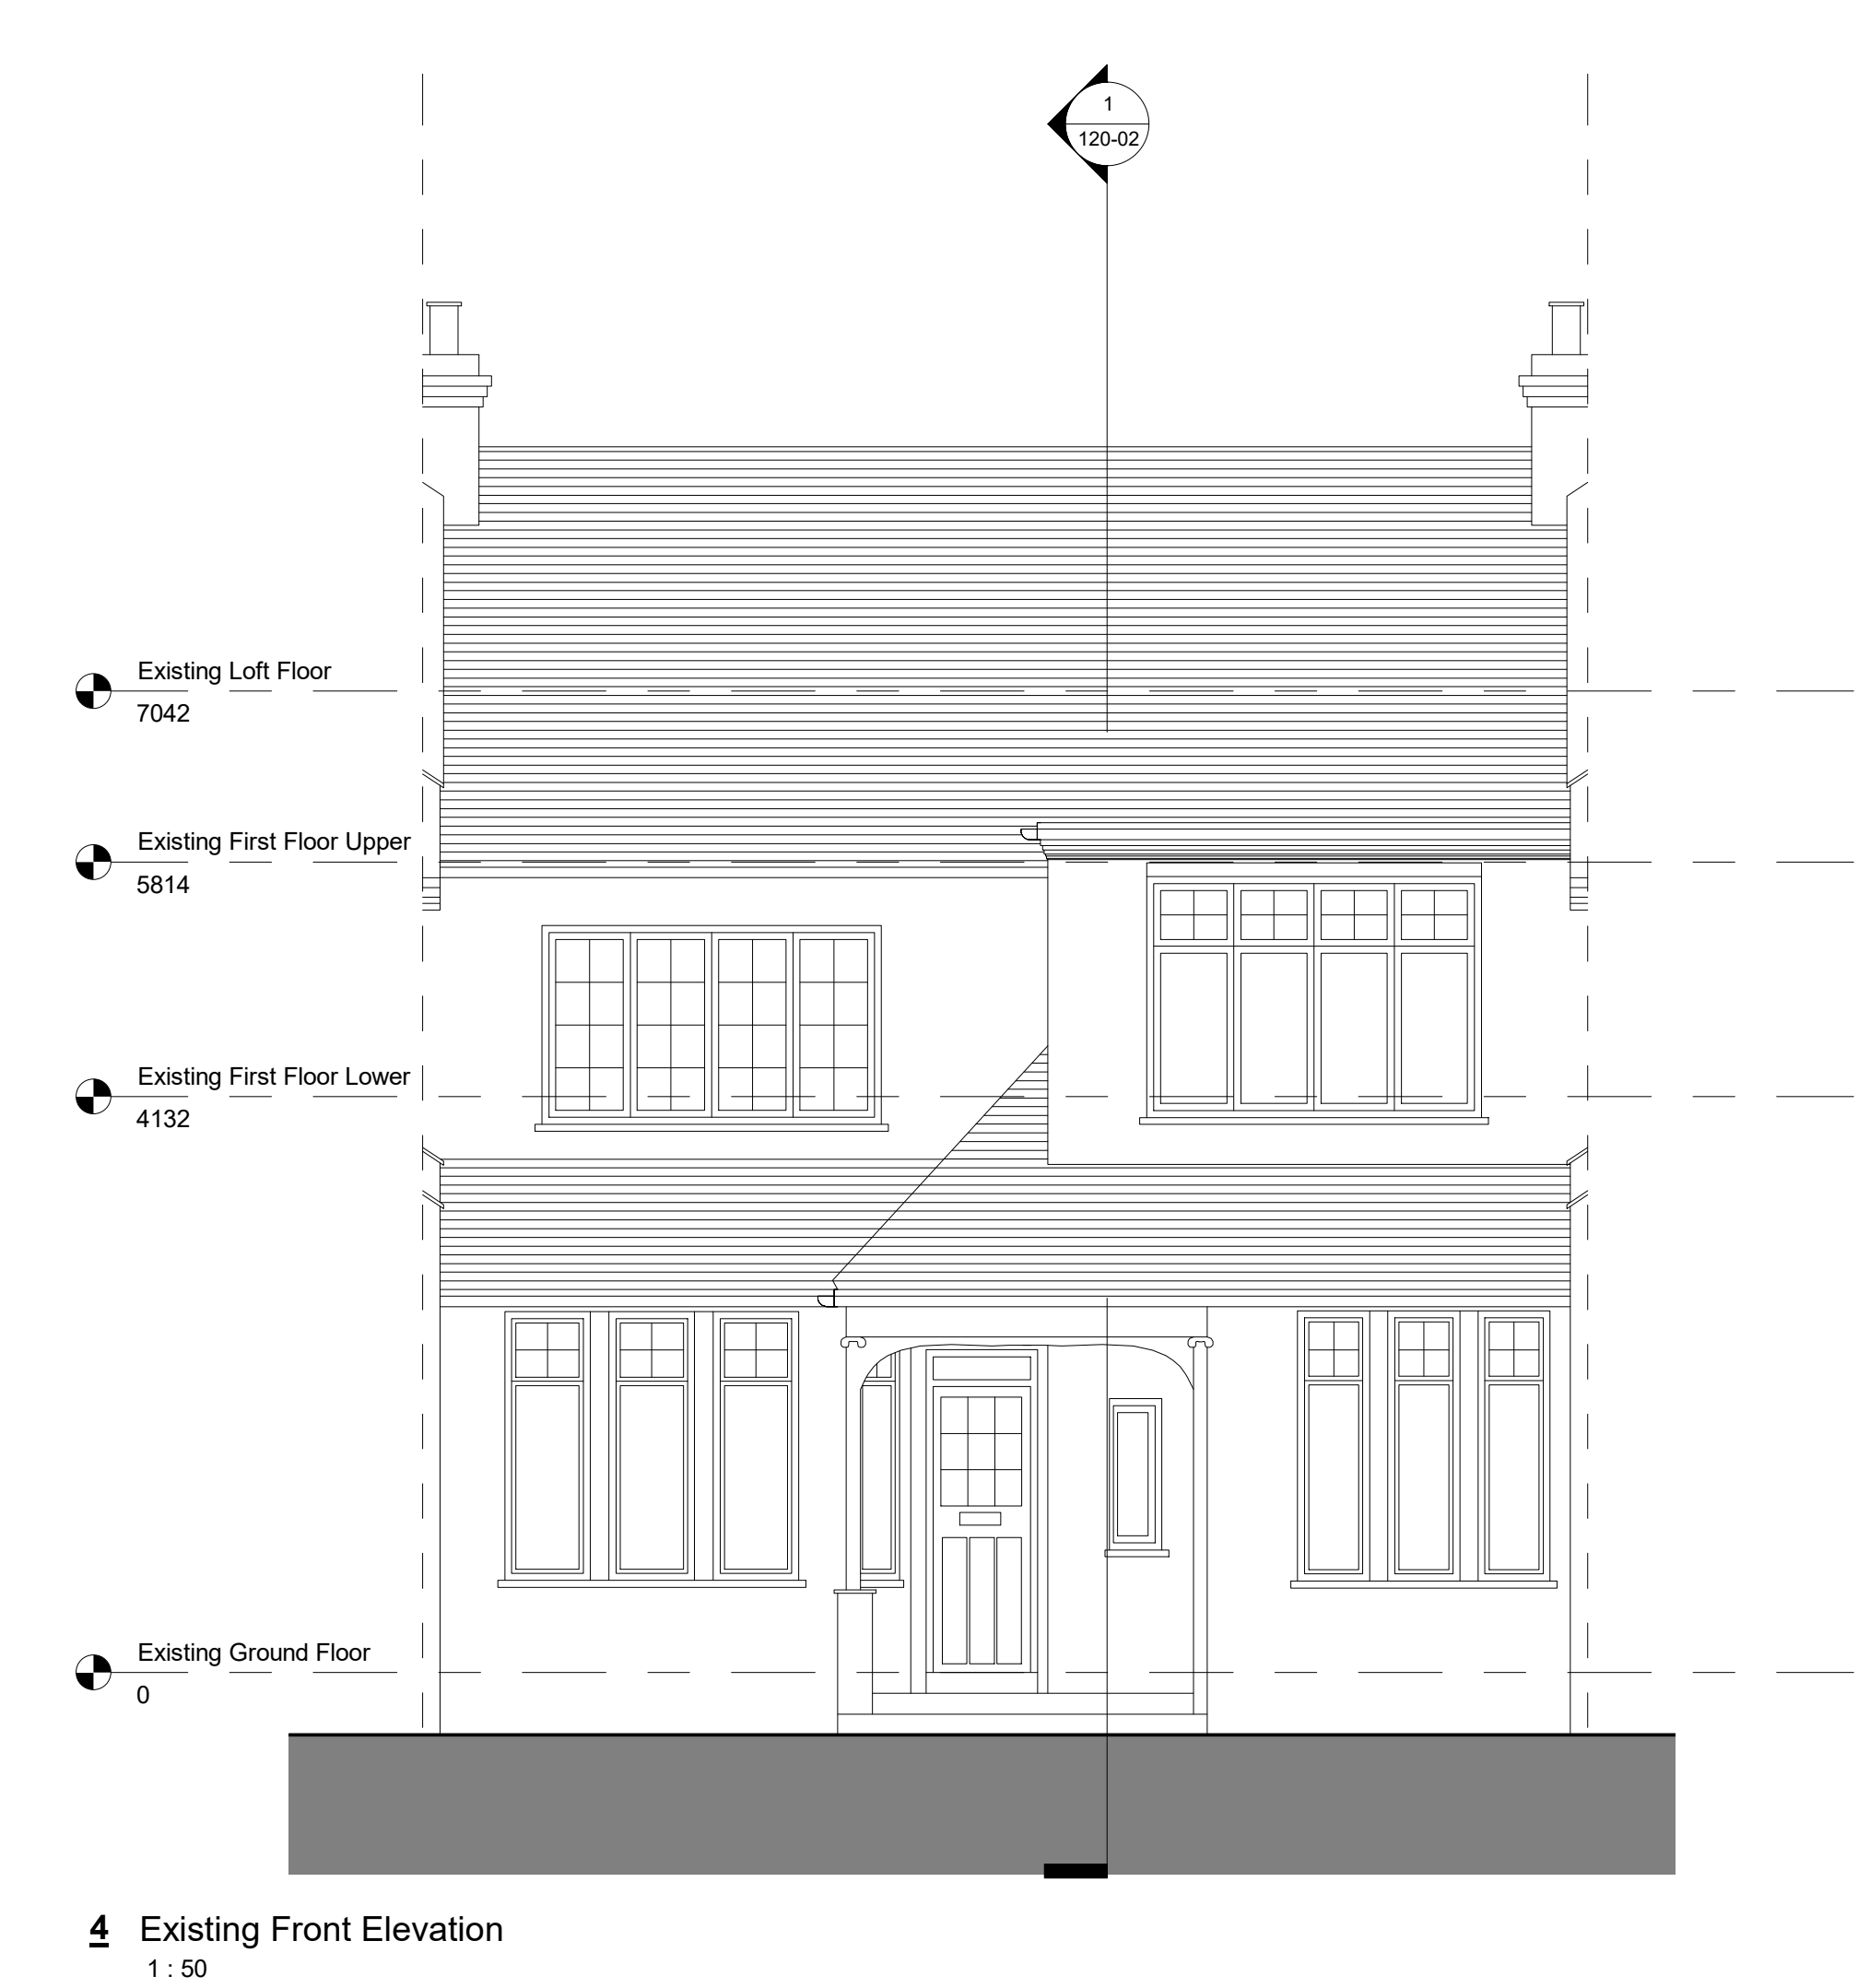
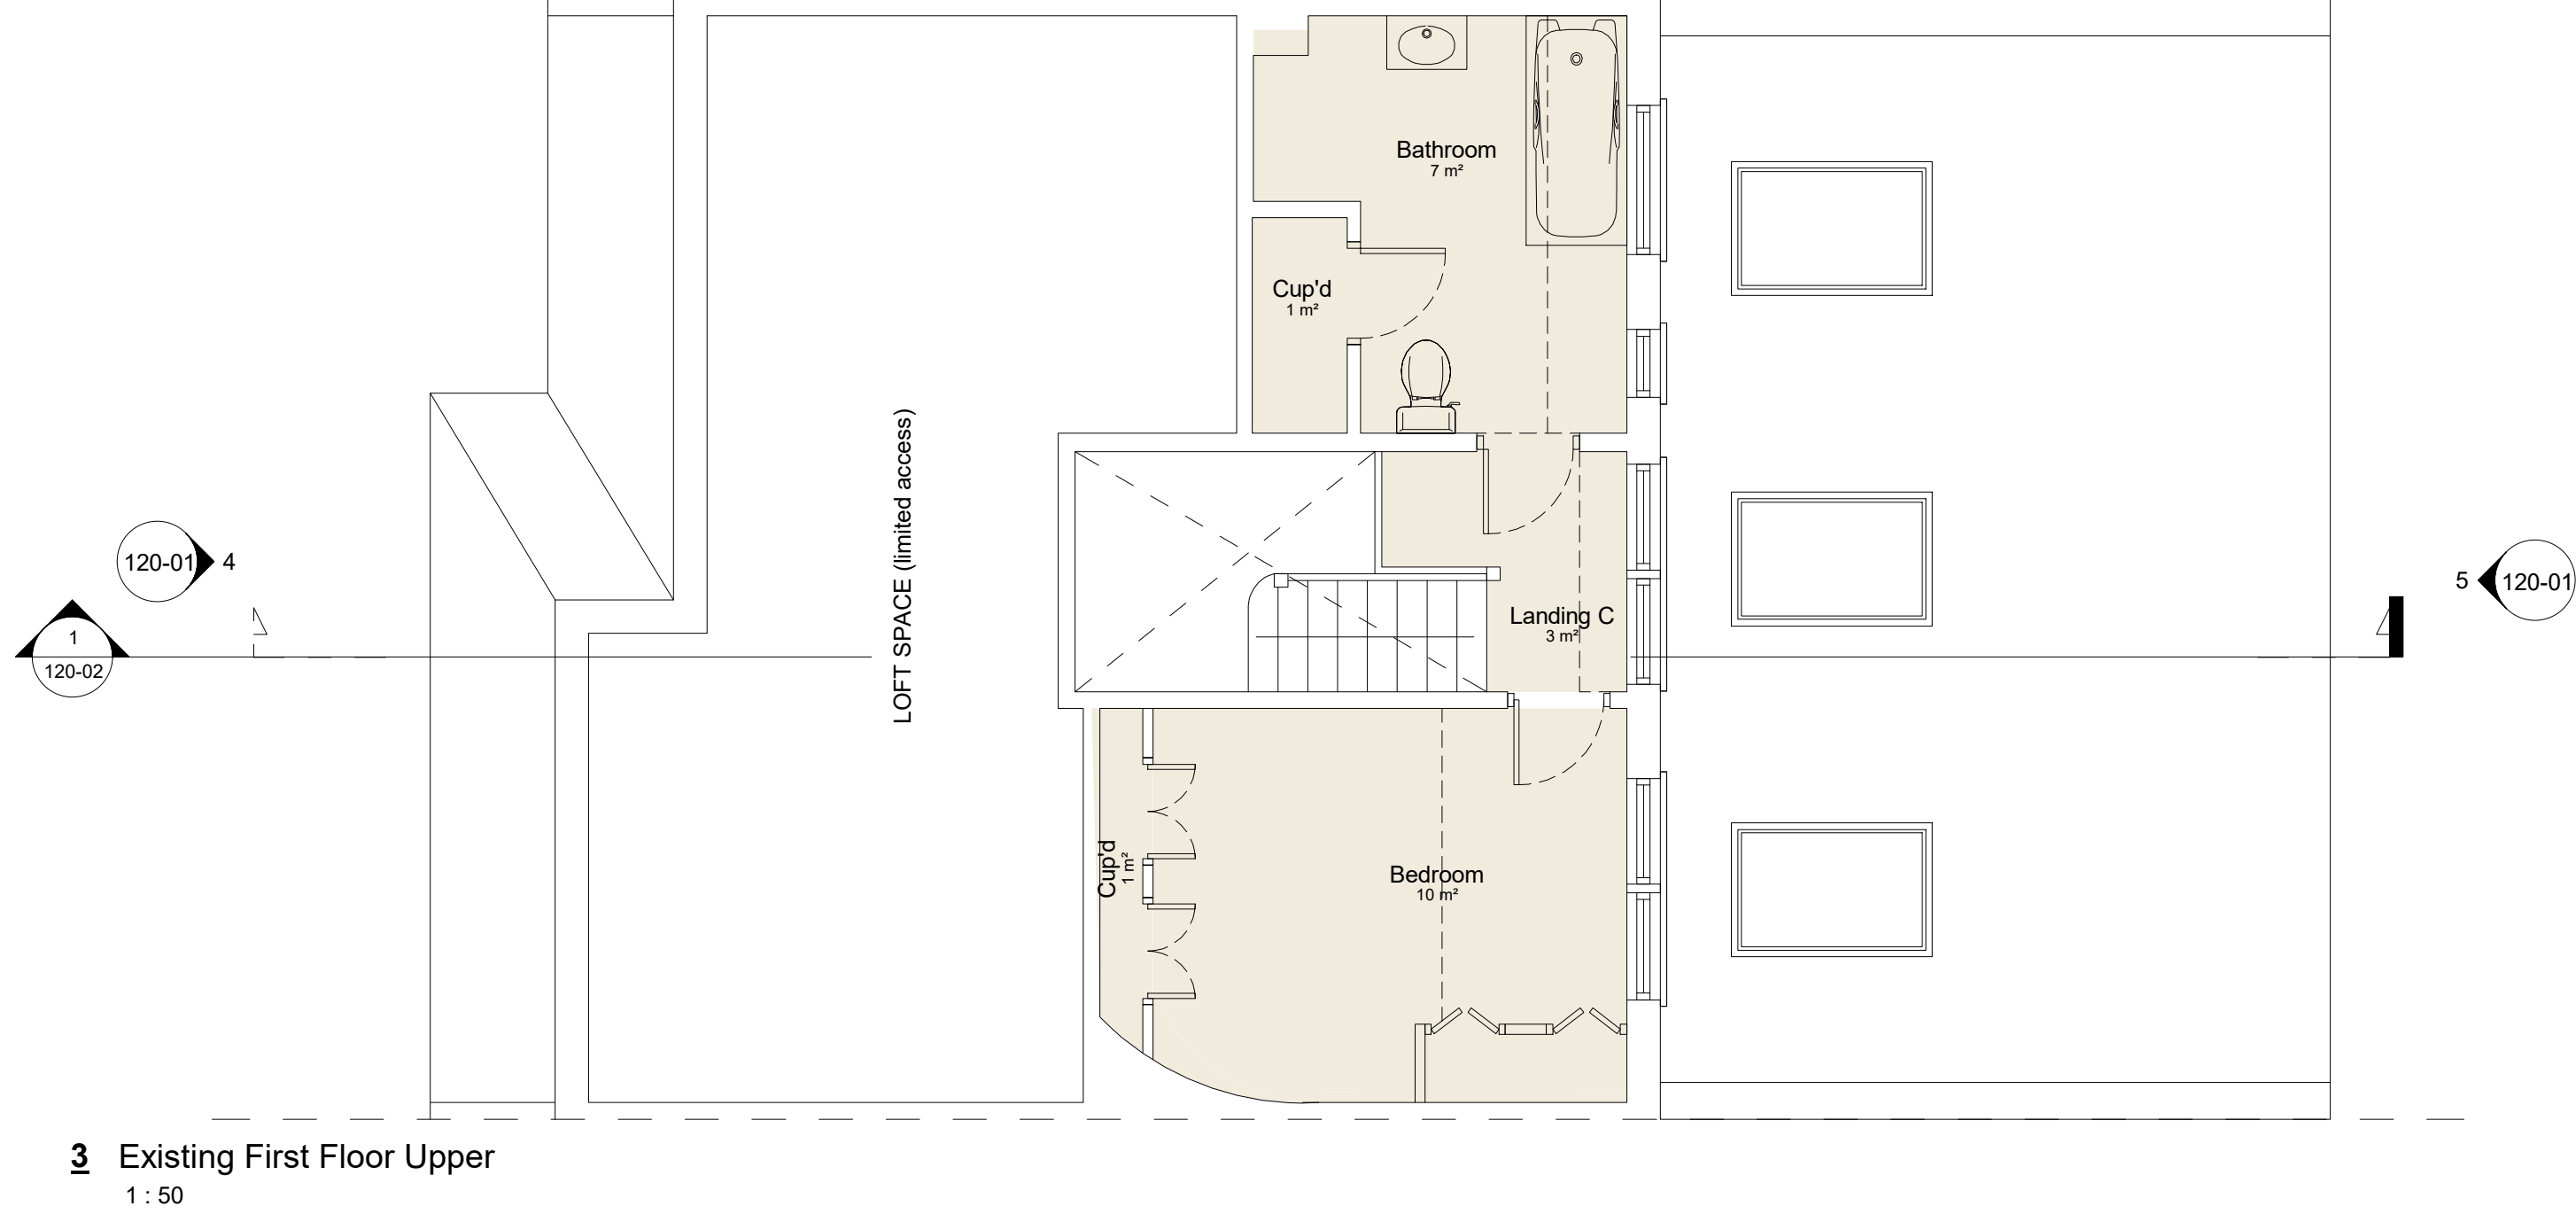


This drawing / document is intended for planning purposes, do not use this as Construction information unless it is issued for Construction.
All dimensions, setting out and levels must be checked on site.
Report any discrepancies to the architect immediately.
This drawing is copyright by Native North Ltd.

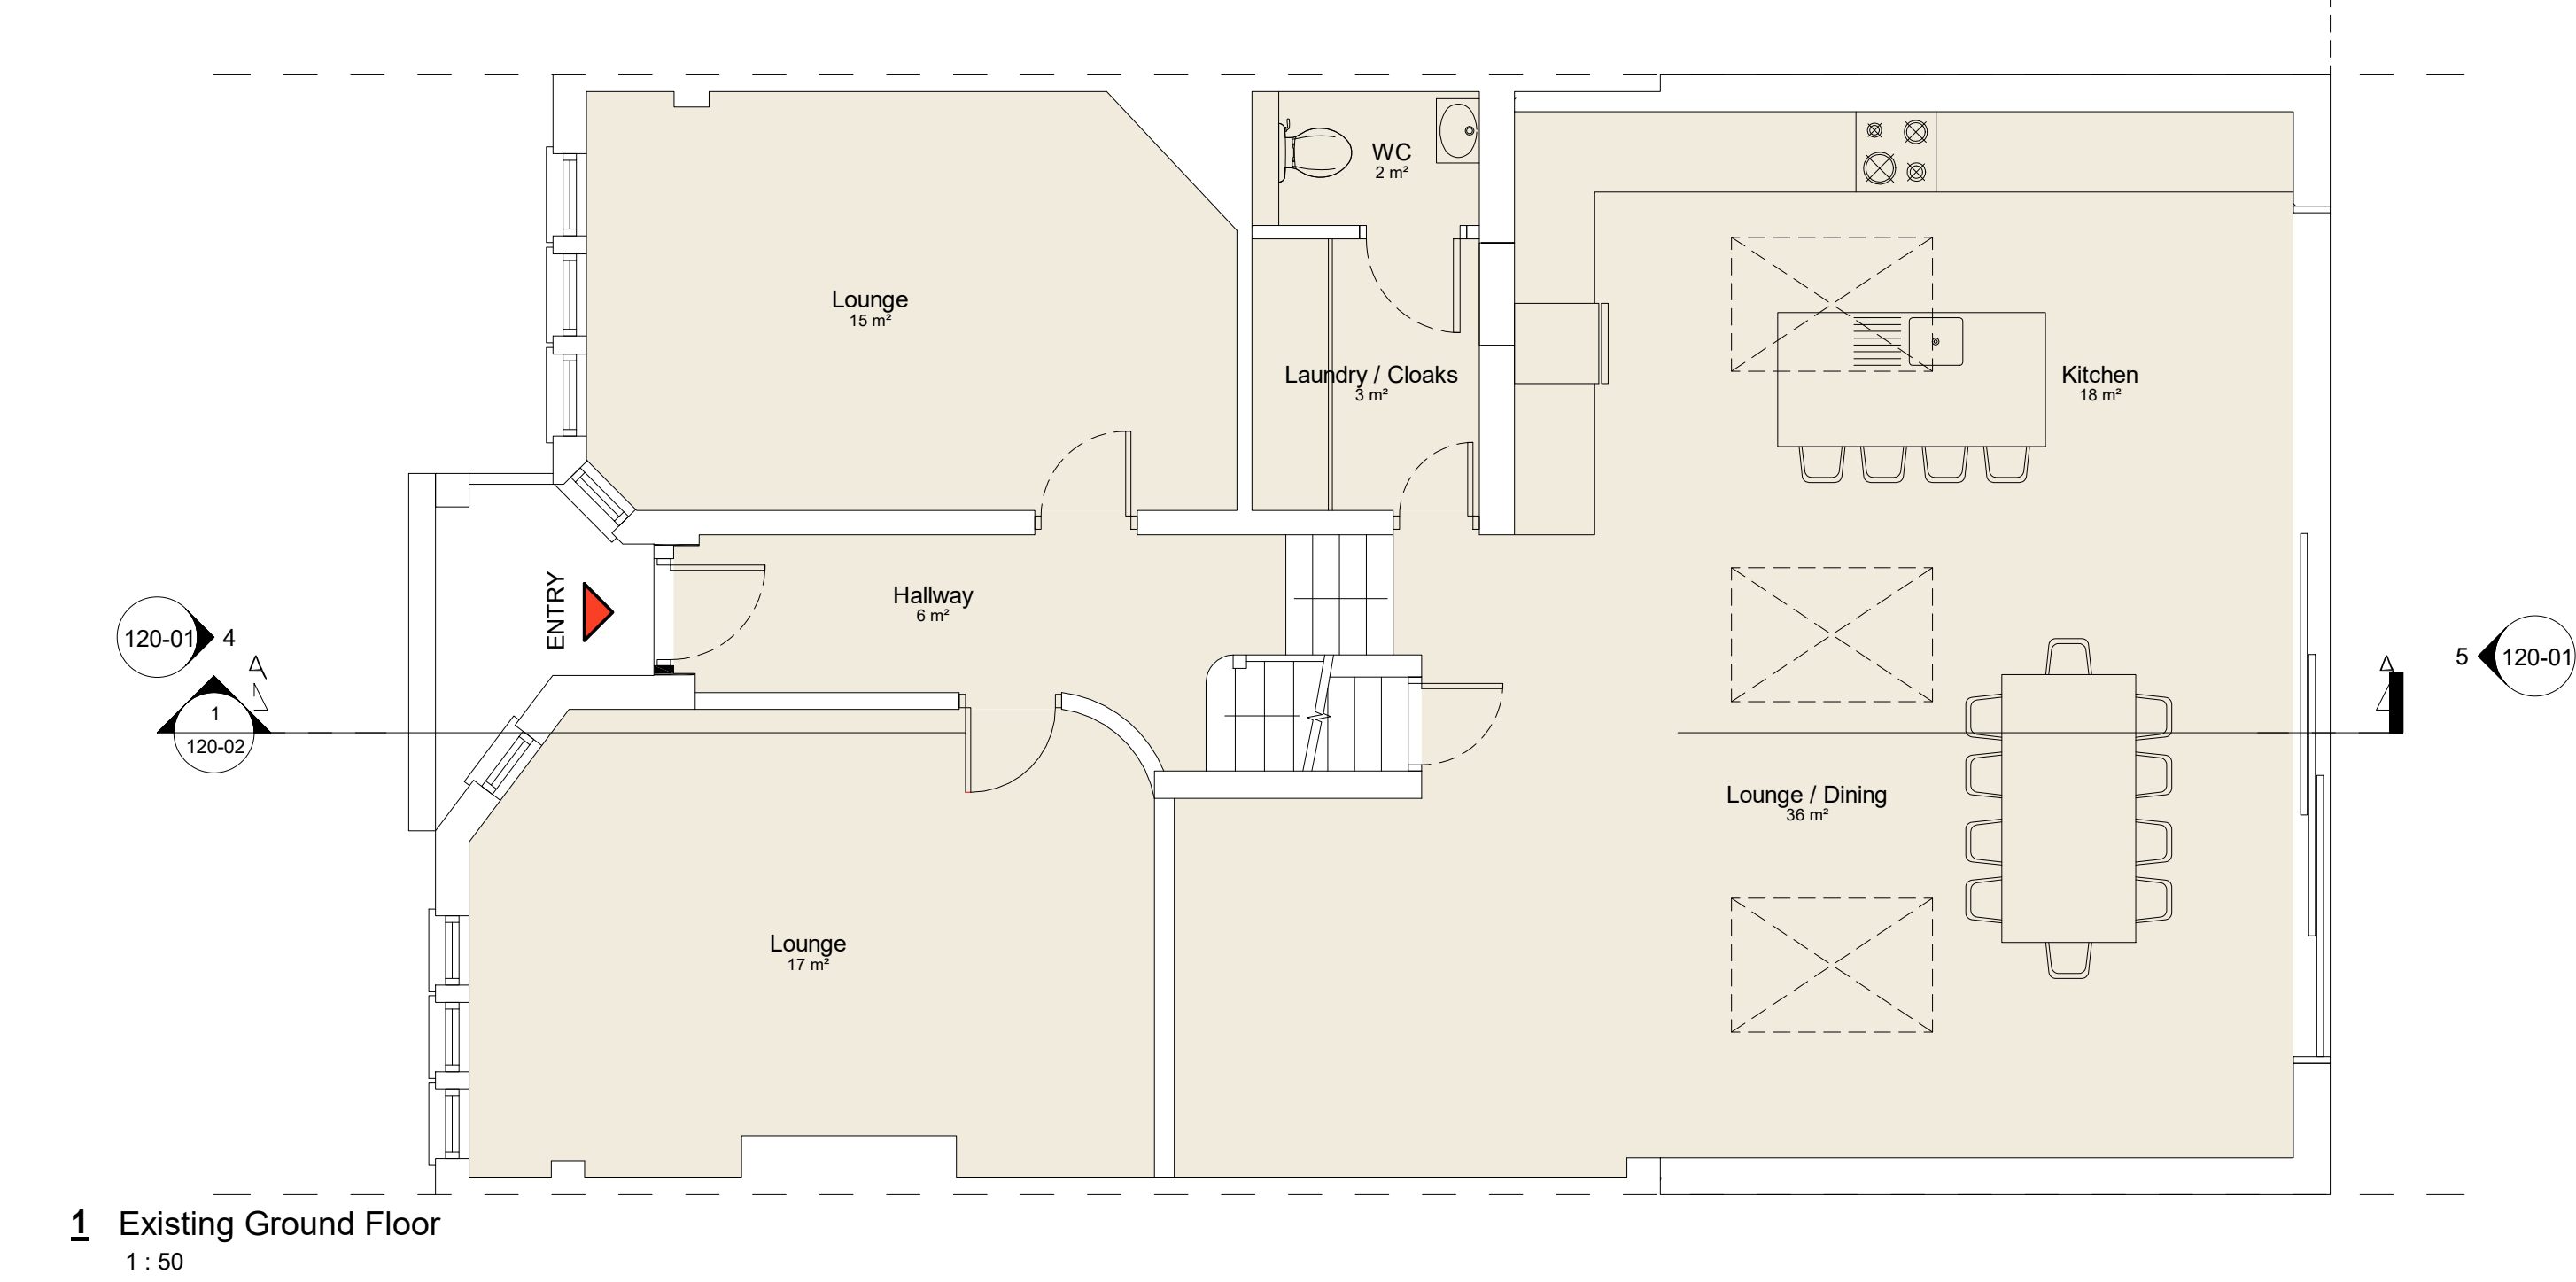

02	Planning Issue	09.05.22	JBro
01	First Issue	08.01.21	JBro
No.	Revision / Issue	Date Drawn	

Preliminary

Miss Marisa Clifford
26 Birchwood Avenue
London, N10 3BE

26 Birchwood Avenue

Existing GA Plans

native north

Drawing No.	120-01
Project No.	20-10
Scale @ A1	1 : 50
Scale @ A3	1:100
Date	22.12.20

native north architects
Unit 12a, 5 Durham Yard
Teesdale Street
London, E2 6QF

+44(0)20 3488 1312
justin@nativenorth.co
www.nativenorth.co