


This drawing is copyright of WCEC Group Ltd trading as Whittam Cox Architects, and shall not be reproduced nor used for any other purpose without the written permission of the Architects. This drawing must be read in conjunction with all other related drawings and documentation. It is the contractors responsibility to ensure full compliance with the Building Regulations. Do not scale from this drawing, use figured dimensions only. It is the contractors responsibility to check and verify all dimensions on site. Any discrepancies to be reported immediately.
IF IN DOUBT ASK.
Materials not in cc practice or materials known to be deleterious to health & safety must not be used or specified on this project.

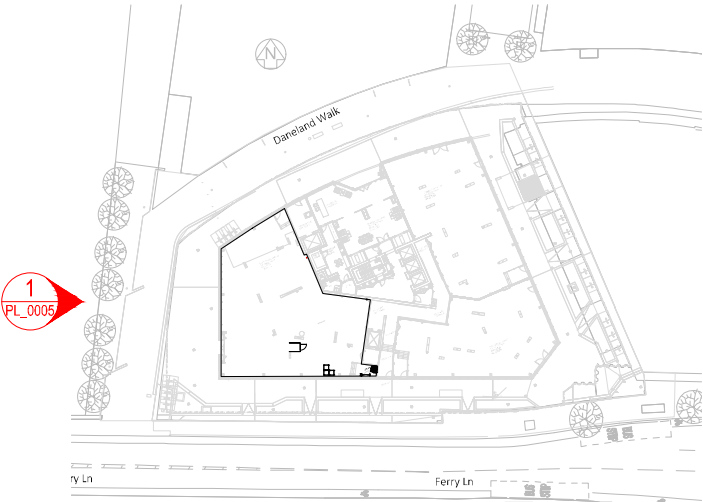

2 REFERENCE PLAN
PL_0005 Scale NTS @ A3

10/05/22		First issue	mm/AB
PLANNING			
No.	Date	Description	Drawn/Chkd By
CLIENT			

ASDA

PROJECT
ASDA TOTTENHAM HALE
PROPOSED ENTRANCE WORKS


TITLE
PROPOSED ELEVATION

DRAWING STATUS
PLANNING

DRAWN	mm	CHECKED	AB
SCALE	1:200 @ A3		
DATE	AUGUST 2022		

Whittam Cox ARCHITECTS
Chesterfield / 01246 260261
London / 020 3388 0019
Leeds / 0113 468 2450
whittamcox.com

JOB NO.	DRAWING NO.	REV
220233	PL_0005	-

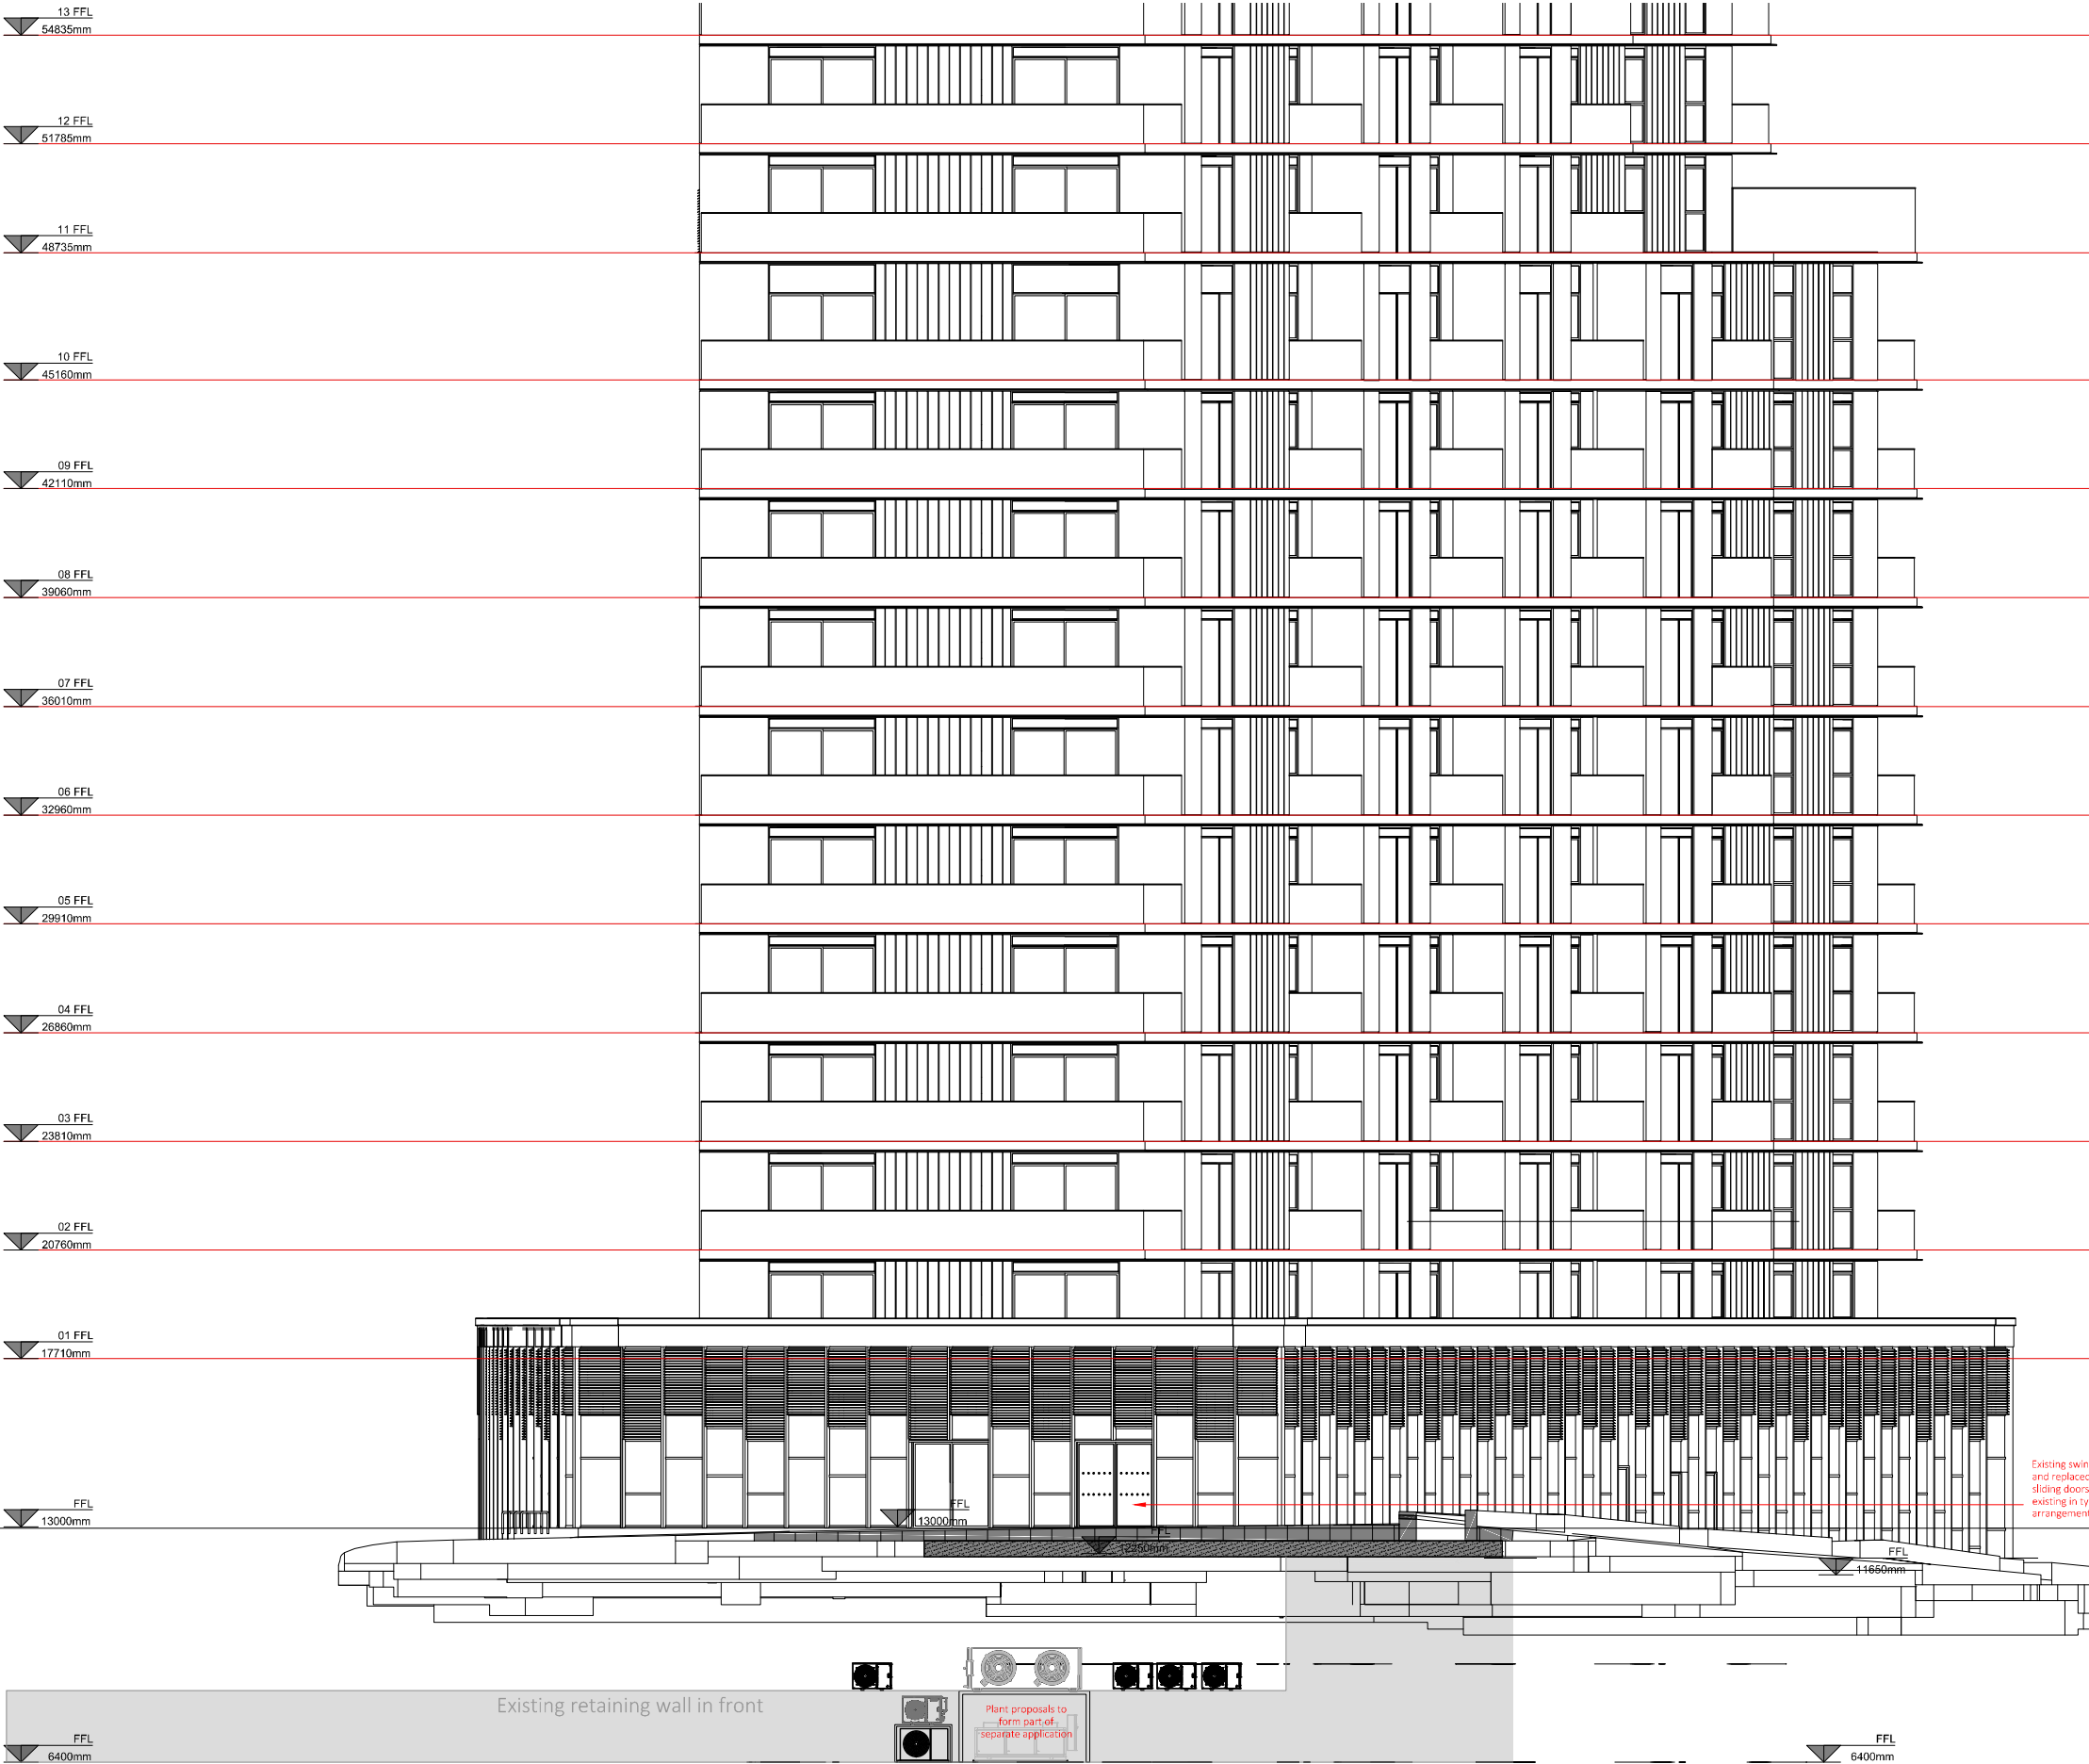

1 PROPOSED ELEVATION
PL_0005 Scale 1:200 @ A3

