


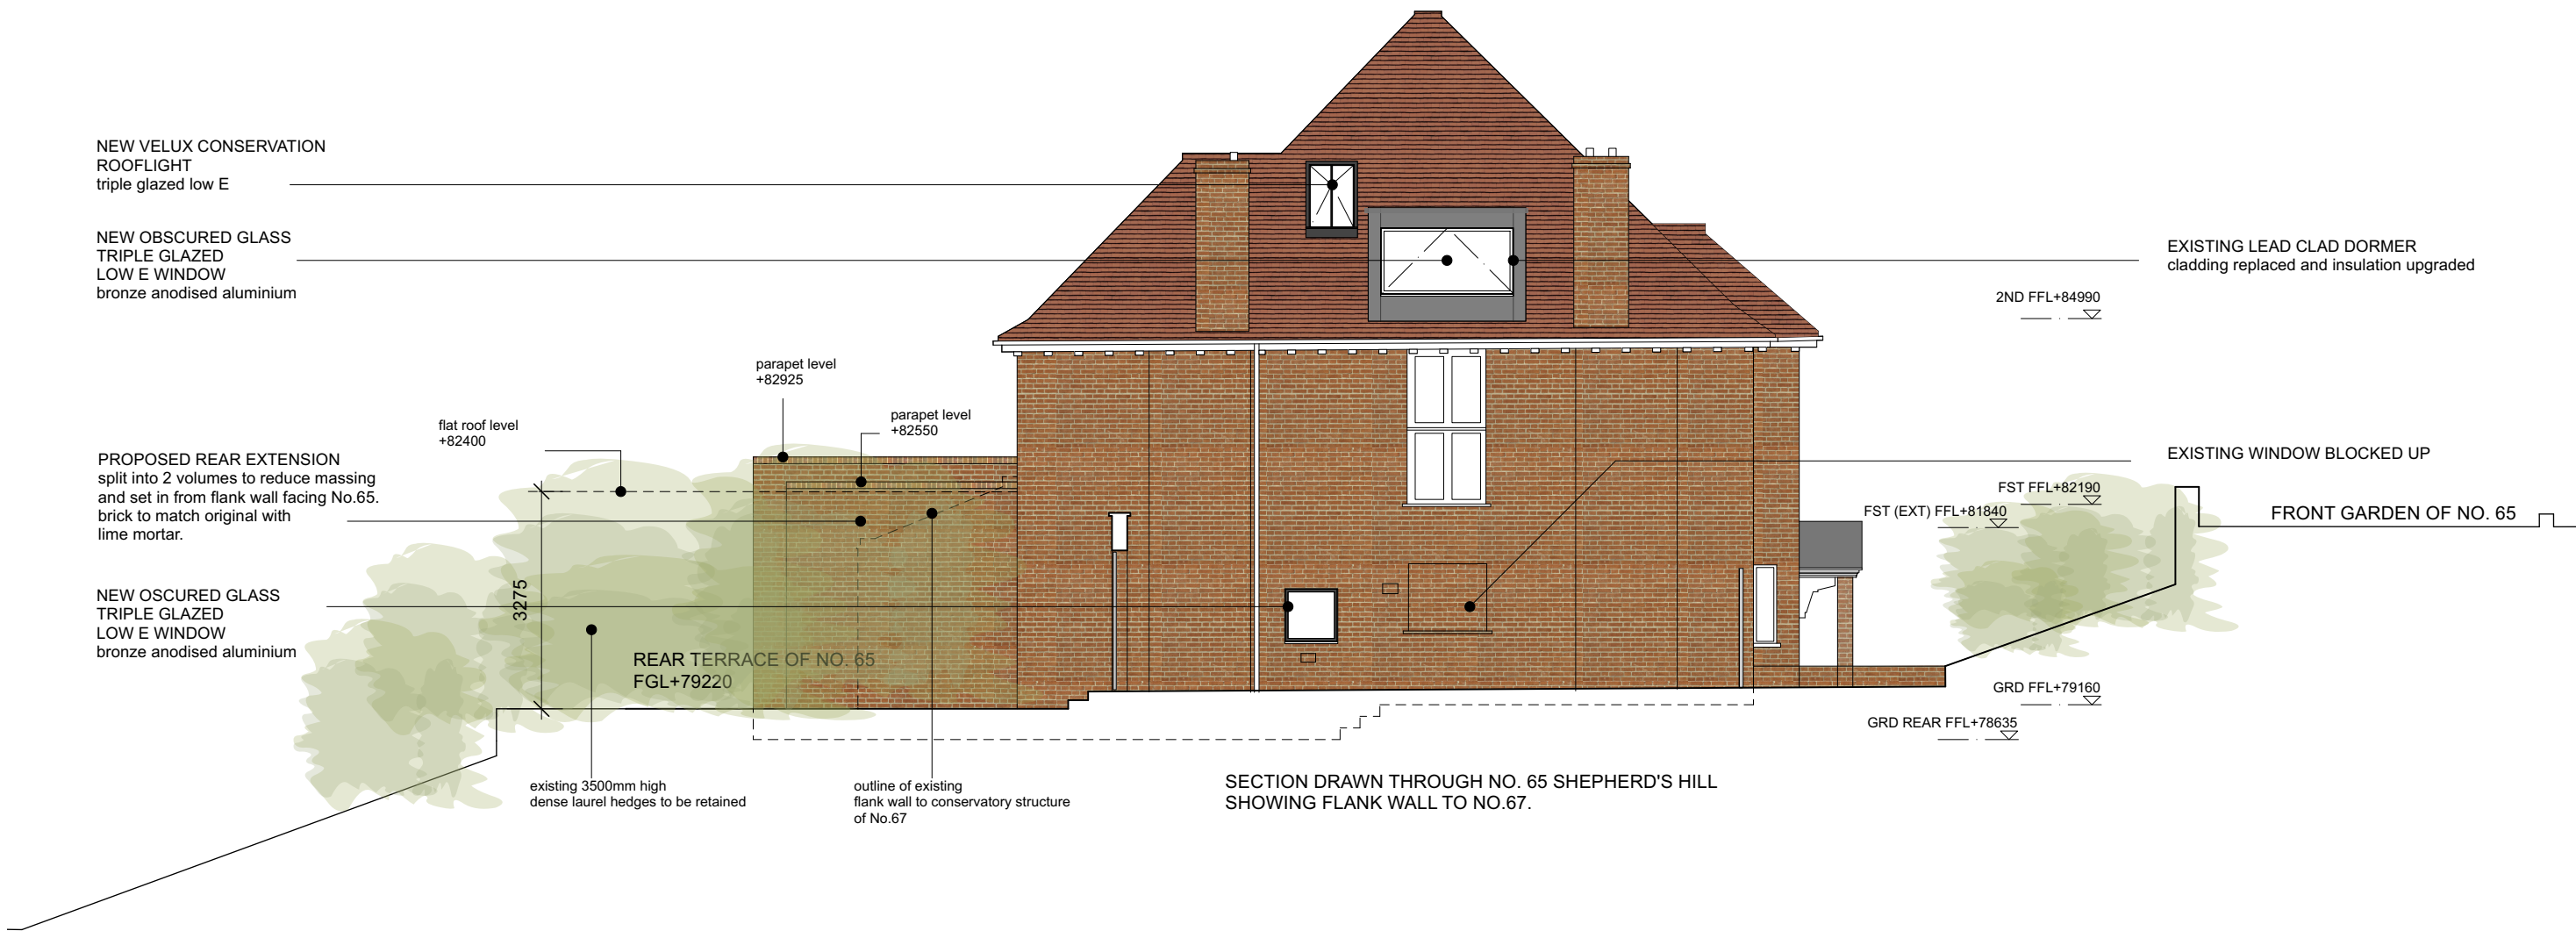

SECTION DRAWN THROUGH NO. 65 SHEPHERD'S HILL
SHOWING FLANK WALL TO NO.67.

0 1 2 3 4 5 M

1 Proposed Side Elevation Adjacent to No.65.
Scale: 1:100

0 10 20 30 40 50 mm
Paper Scale

DAVID RUSSELL ARCHITECT 94 Revelon Road, London, SE4 2PR, UK M: +44 (0) 774 884 7288 E: info@davidrussellarchitect.com		Revision	Date
Project			28.08.2022
67 Shepherd's Hill			Scale
Drawing Title			1:100 at A3
Proposed Side SW Elevation Adjacent to No.65			Job No./ Stage/ Drawing No.
0mm			016_PL_021
DO NOT SCALE FROM THIS DRAWING ALL DISCREPANCIES TO BE REPORTED ©2021 David Russell		50mm	Revision
		100mm	