


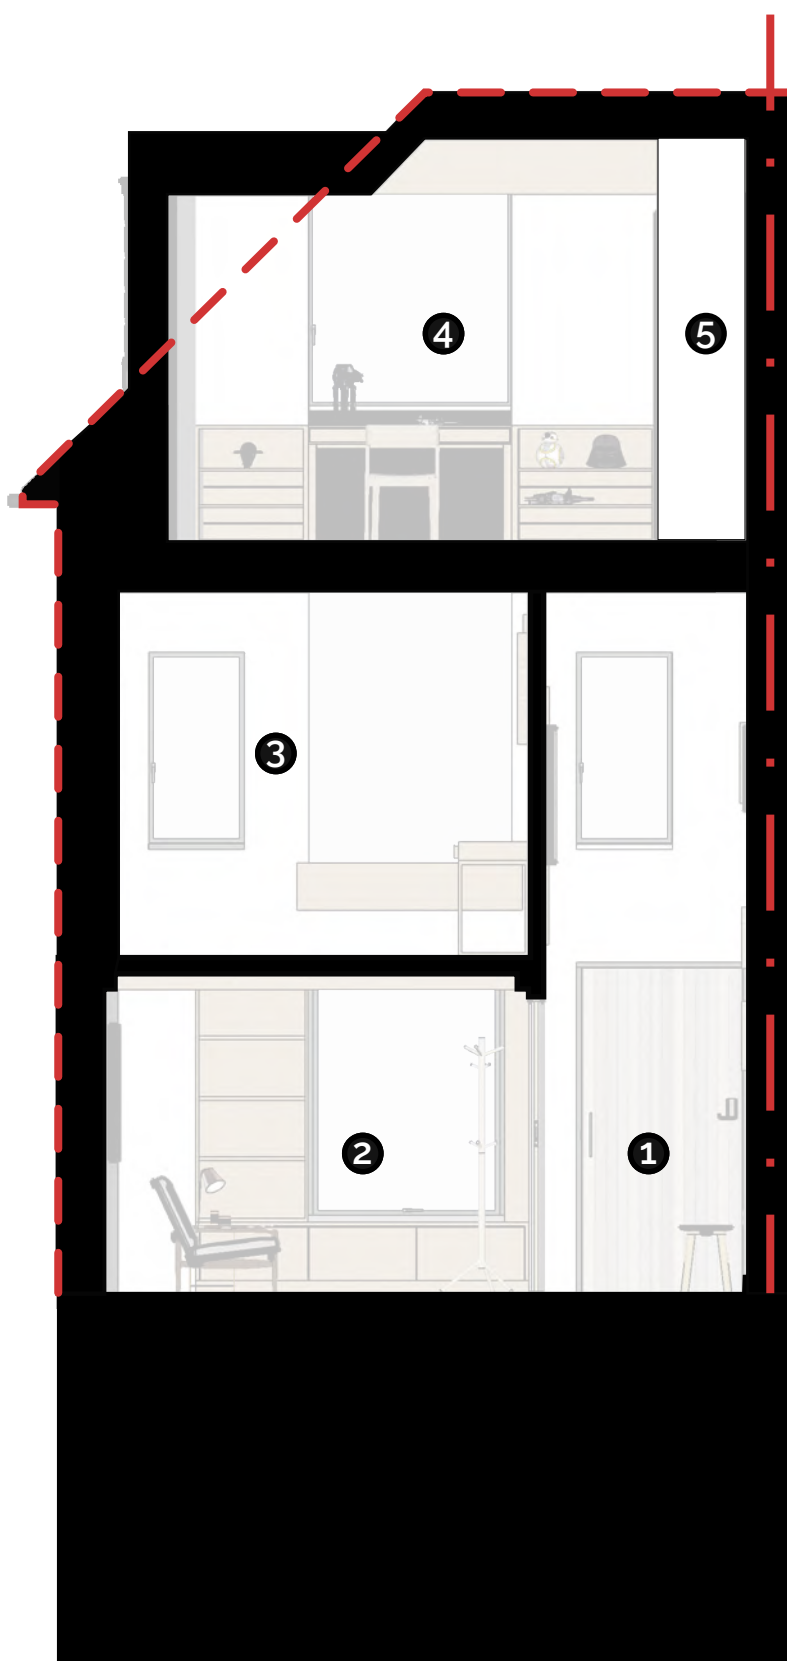

29 Lanchester Road
Proposed Section G - Through Entrance
1:50 @ A3
29L-120

Key

- 1. Hallway
- 2. Front room
- 3. Ella's Bedroom
- 4. Calum's Bedroom
- 5. Full Height Storage (offering additional acoustic separation)