




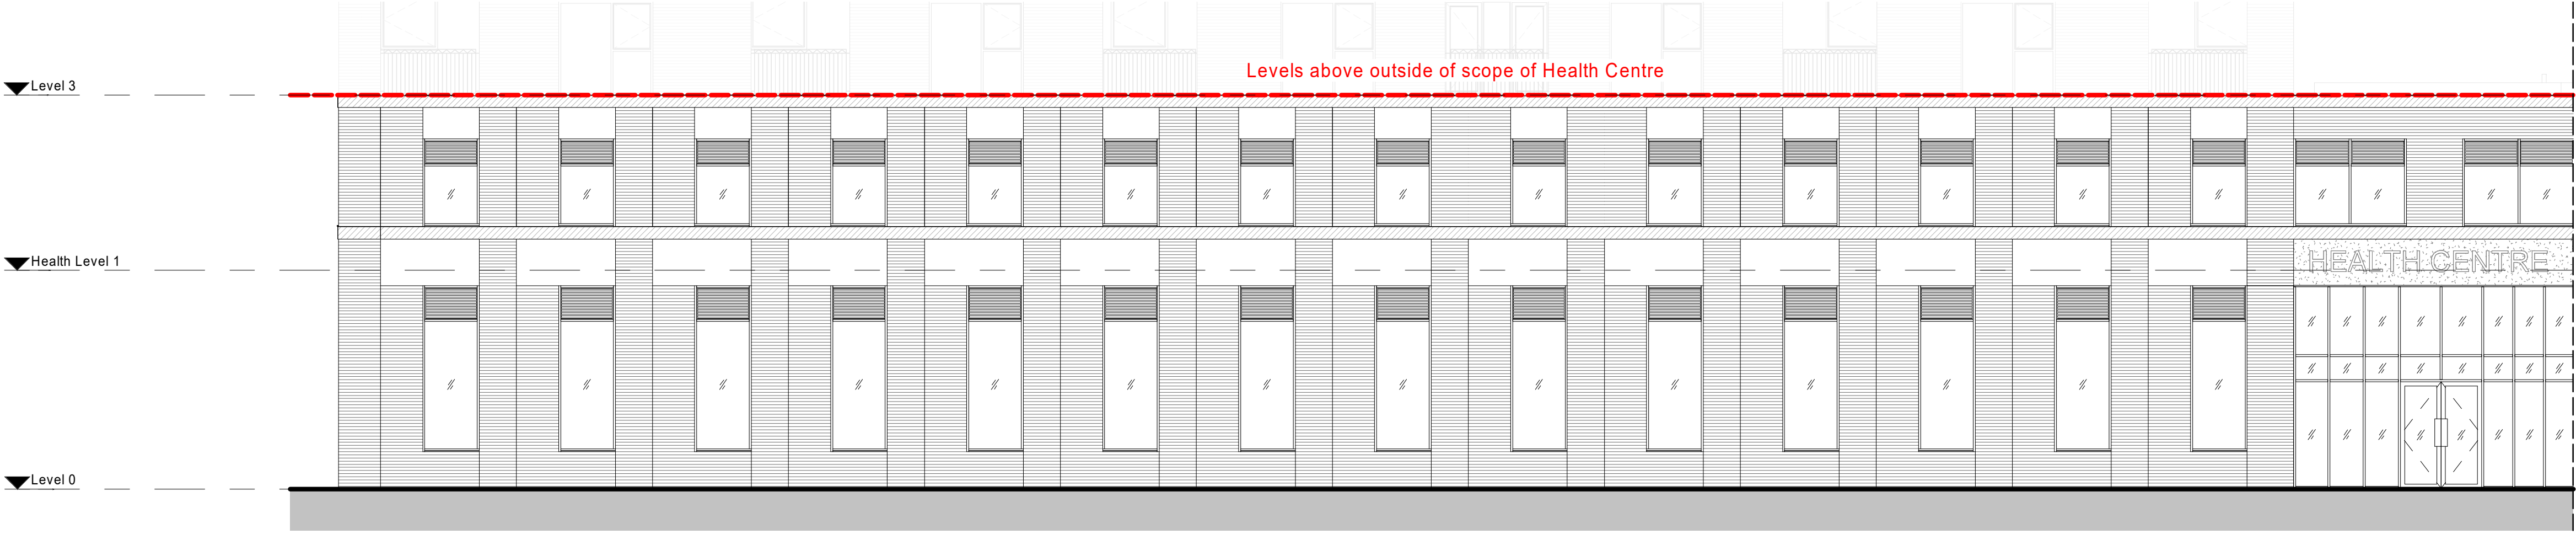


Existing South Elevation approved as per HGY/2022/1103

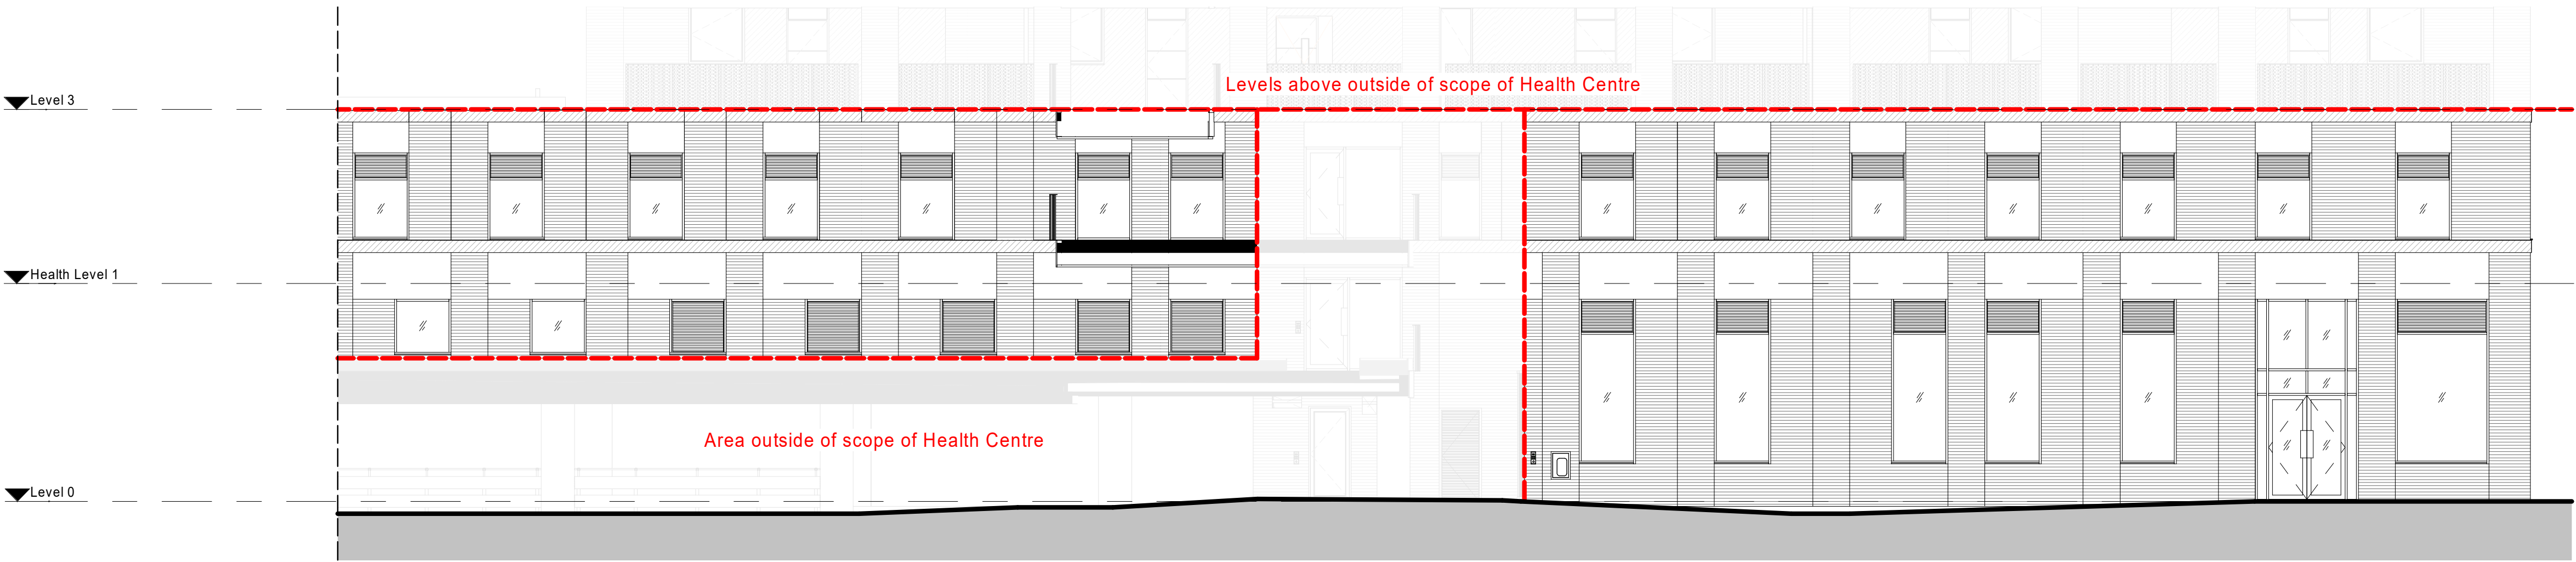

Existing North Elevation approved as per HGY/2022/1103

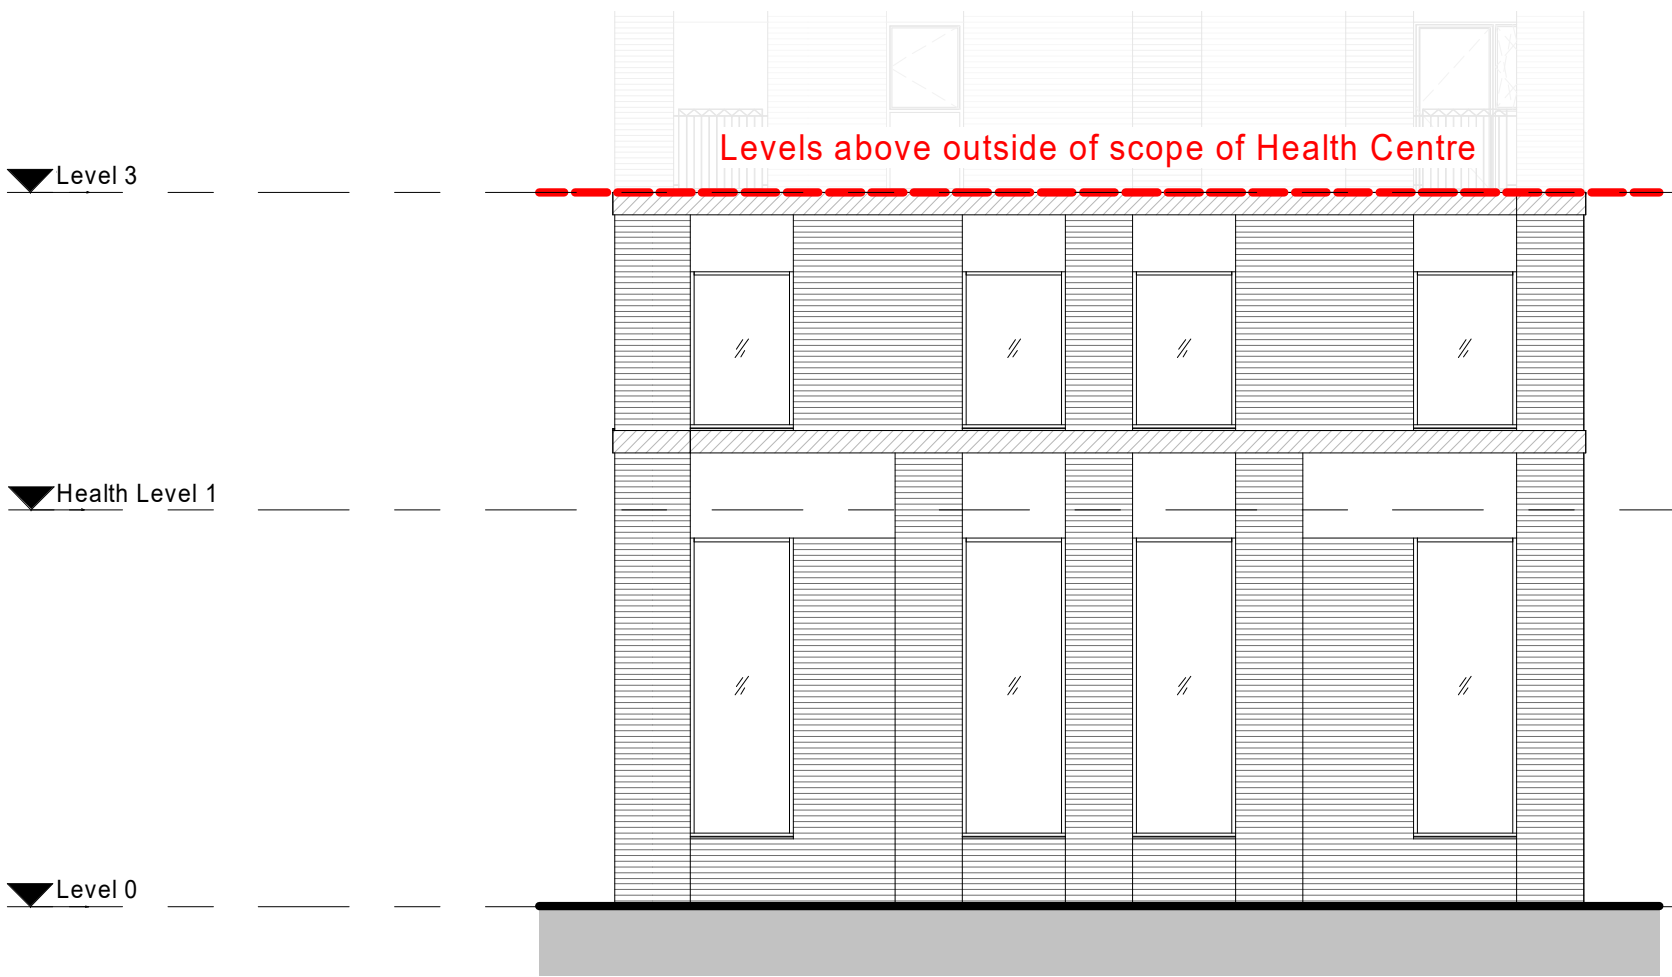

Existing West Elevation approved as per HGY/2022/1103

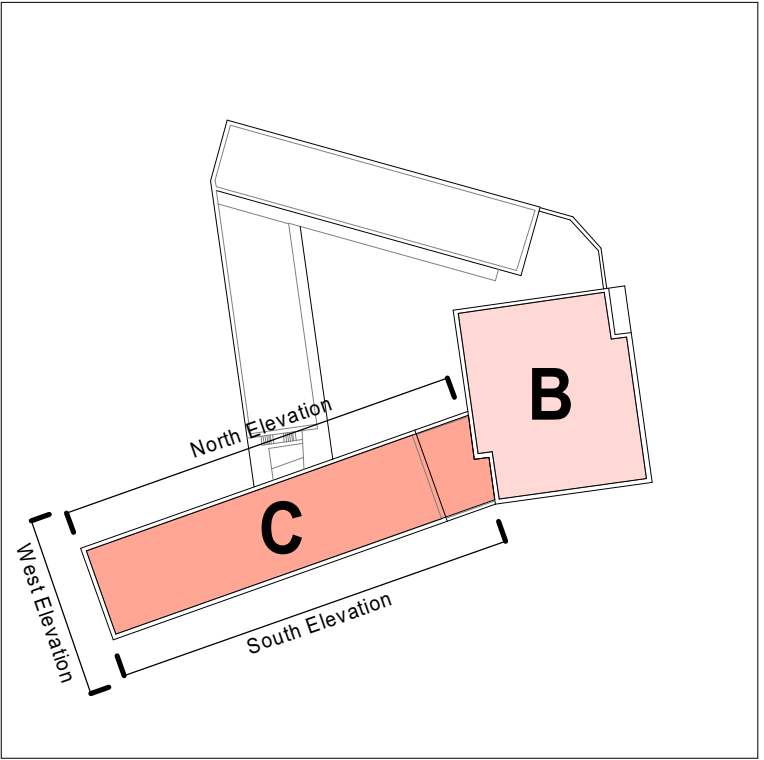

Key Plan

Health Centre Block C - Existing North, South & West Elevations