


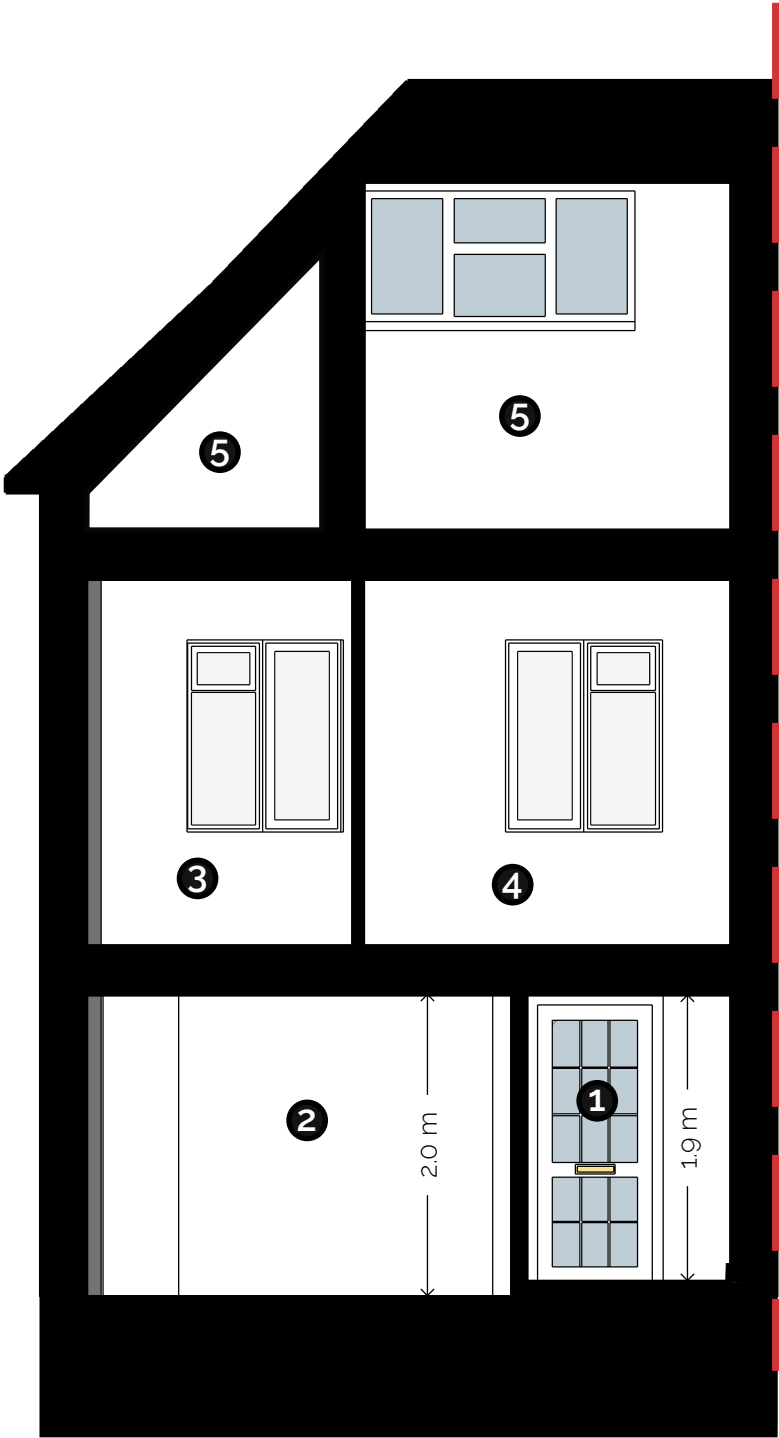

29 Lanchester Road
Existing Section G - Through Entrance
1:50 @ A3
29L-020