


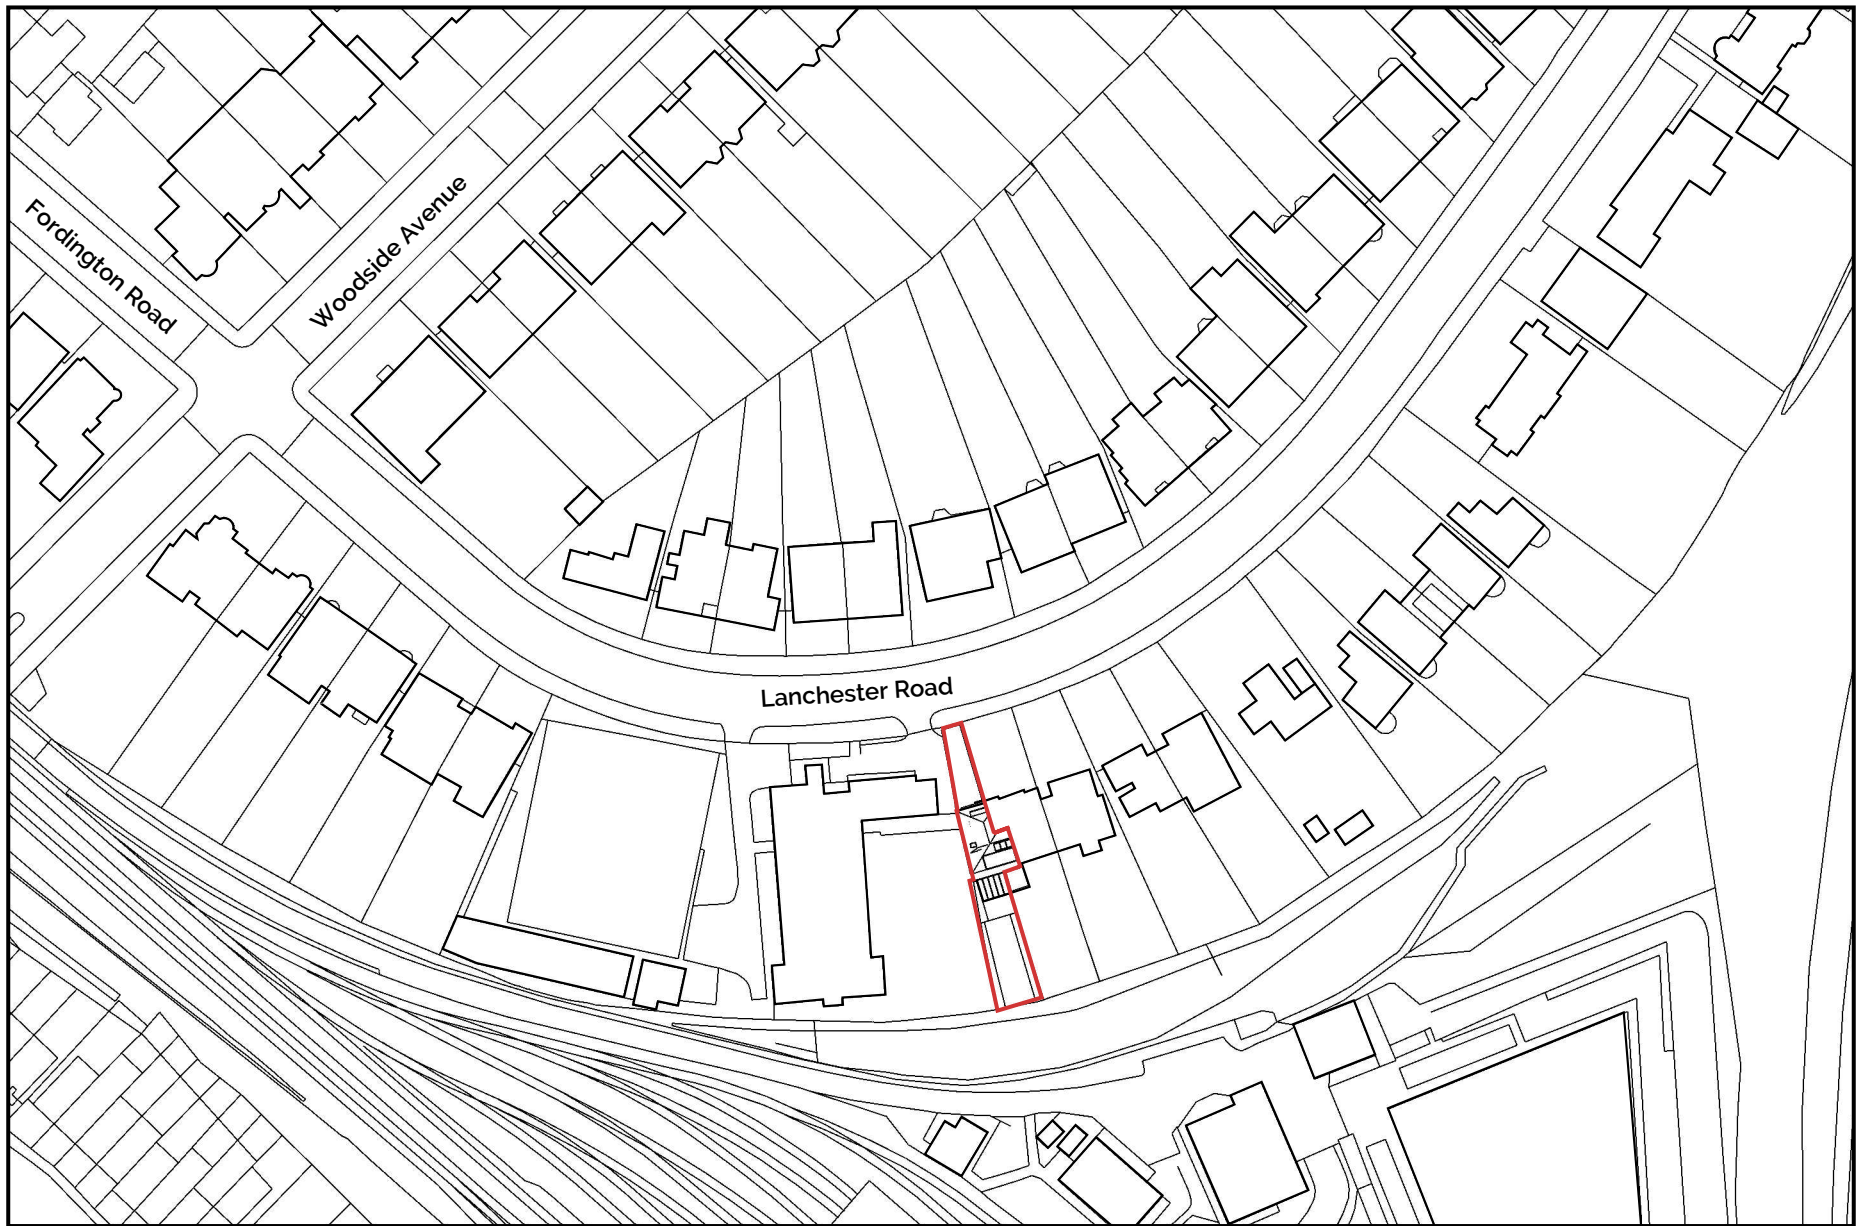

29 Lanchester Road
Site Location
1:1250 @ A3
Drawing: 29L-001

