


This drawing is copyright of WCEC Group Ltd trading as Whittam Cox Architects, and shall not be reproduced nor used for any other purpose without the written permission of the Architects. This drawing must be read in conjunction with all other related drawings and documentation. It is the contractors responsibility to ensure full compliance with the Building Regulations. Do not scale from this drawing, use figured dimensions only. It is the contractors responsibility to check and verify all dimensions on site. Any discrepancies to be reported immediately.
IF IN DOUBT ASK.
Materials not in cc practice or materials known to be deleterious to health & safety must not be used or specified on this project.

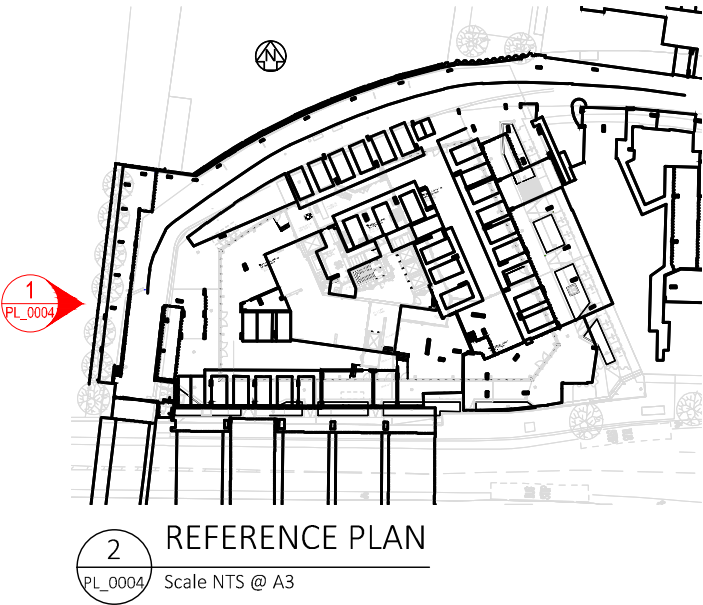

REFERENCE PLAN

PL_0004 Scale NTS @ A3

05/08/22 First issue mm/AB

PLANNING

No. Date Description Drawn/Chkd By
CLIENT

ASDA

PROJECT
ASDA TOTTENHAM HALE
PROPOSED ENTRANCE WORKS

TITLE
EXISTING ELEVATION

DRAWING STATUS
PLANNING

DRAWN mm CHECKED AB

SCALE 1:200 @ A3

DATE AUGUST 2022

Whittam Cox ARCHITECTS
Chesterfield / 01246 260261
London / 020 3388 0019
Leeds / 0113 468 2450
whittamcox.com

JOB NO. 220233 DRAWING NO. PL_0004 REV -

12 FFL
51785mm

11 FFL
48735mm

10 FFL
45160mm

09 FFL
42110mm

08 FFL
39060mm

07 FFL
36010mm

06 FFL
32960mm

05 FFL
29910mm

04 FFL
26860mm

03 FFL
23810mm

02 FFL
20760mm

01 FFL
17710mm

FFL
13000mm

FFL
6400mm

FFL
6400mm

FFL
13000mm

FFL
11680mm

EXISTING ELEVATION

PL_0004 Scale 1:200 @ A3

0m 2 4 6 8 10 12 14 16 18 20



1:200