



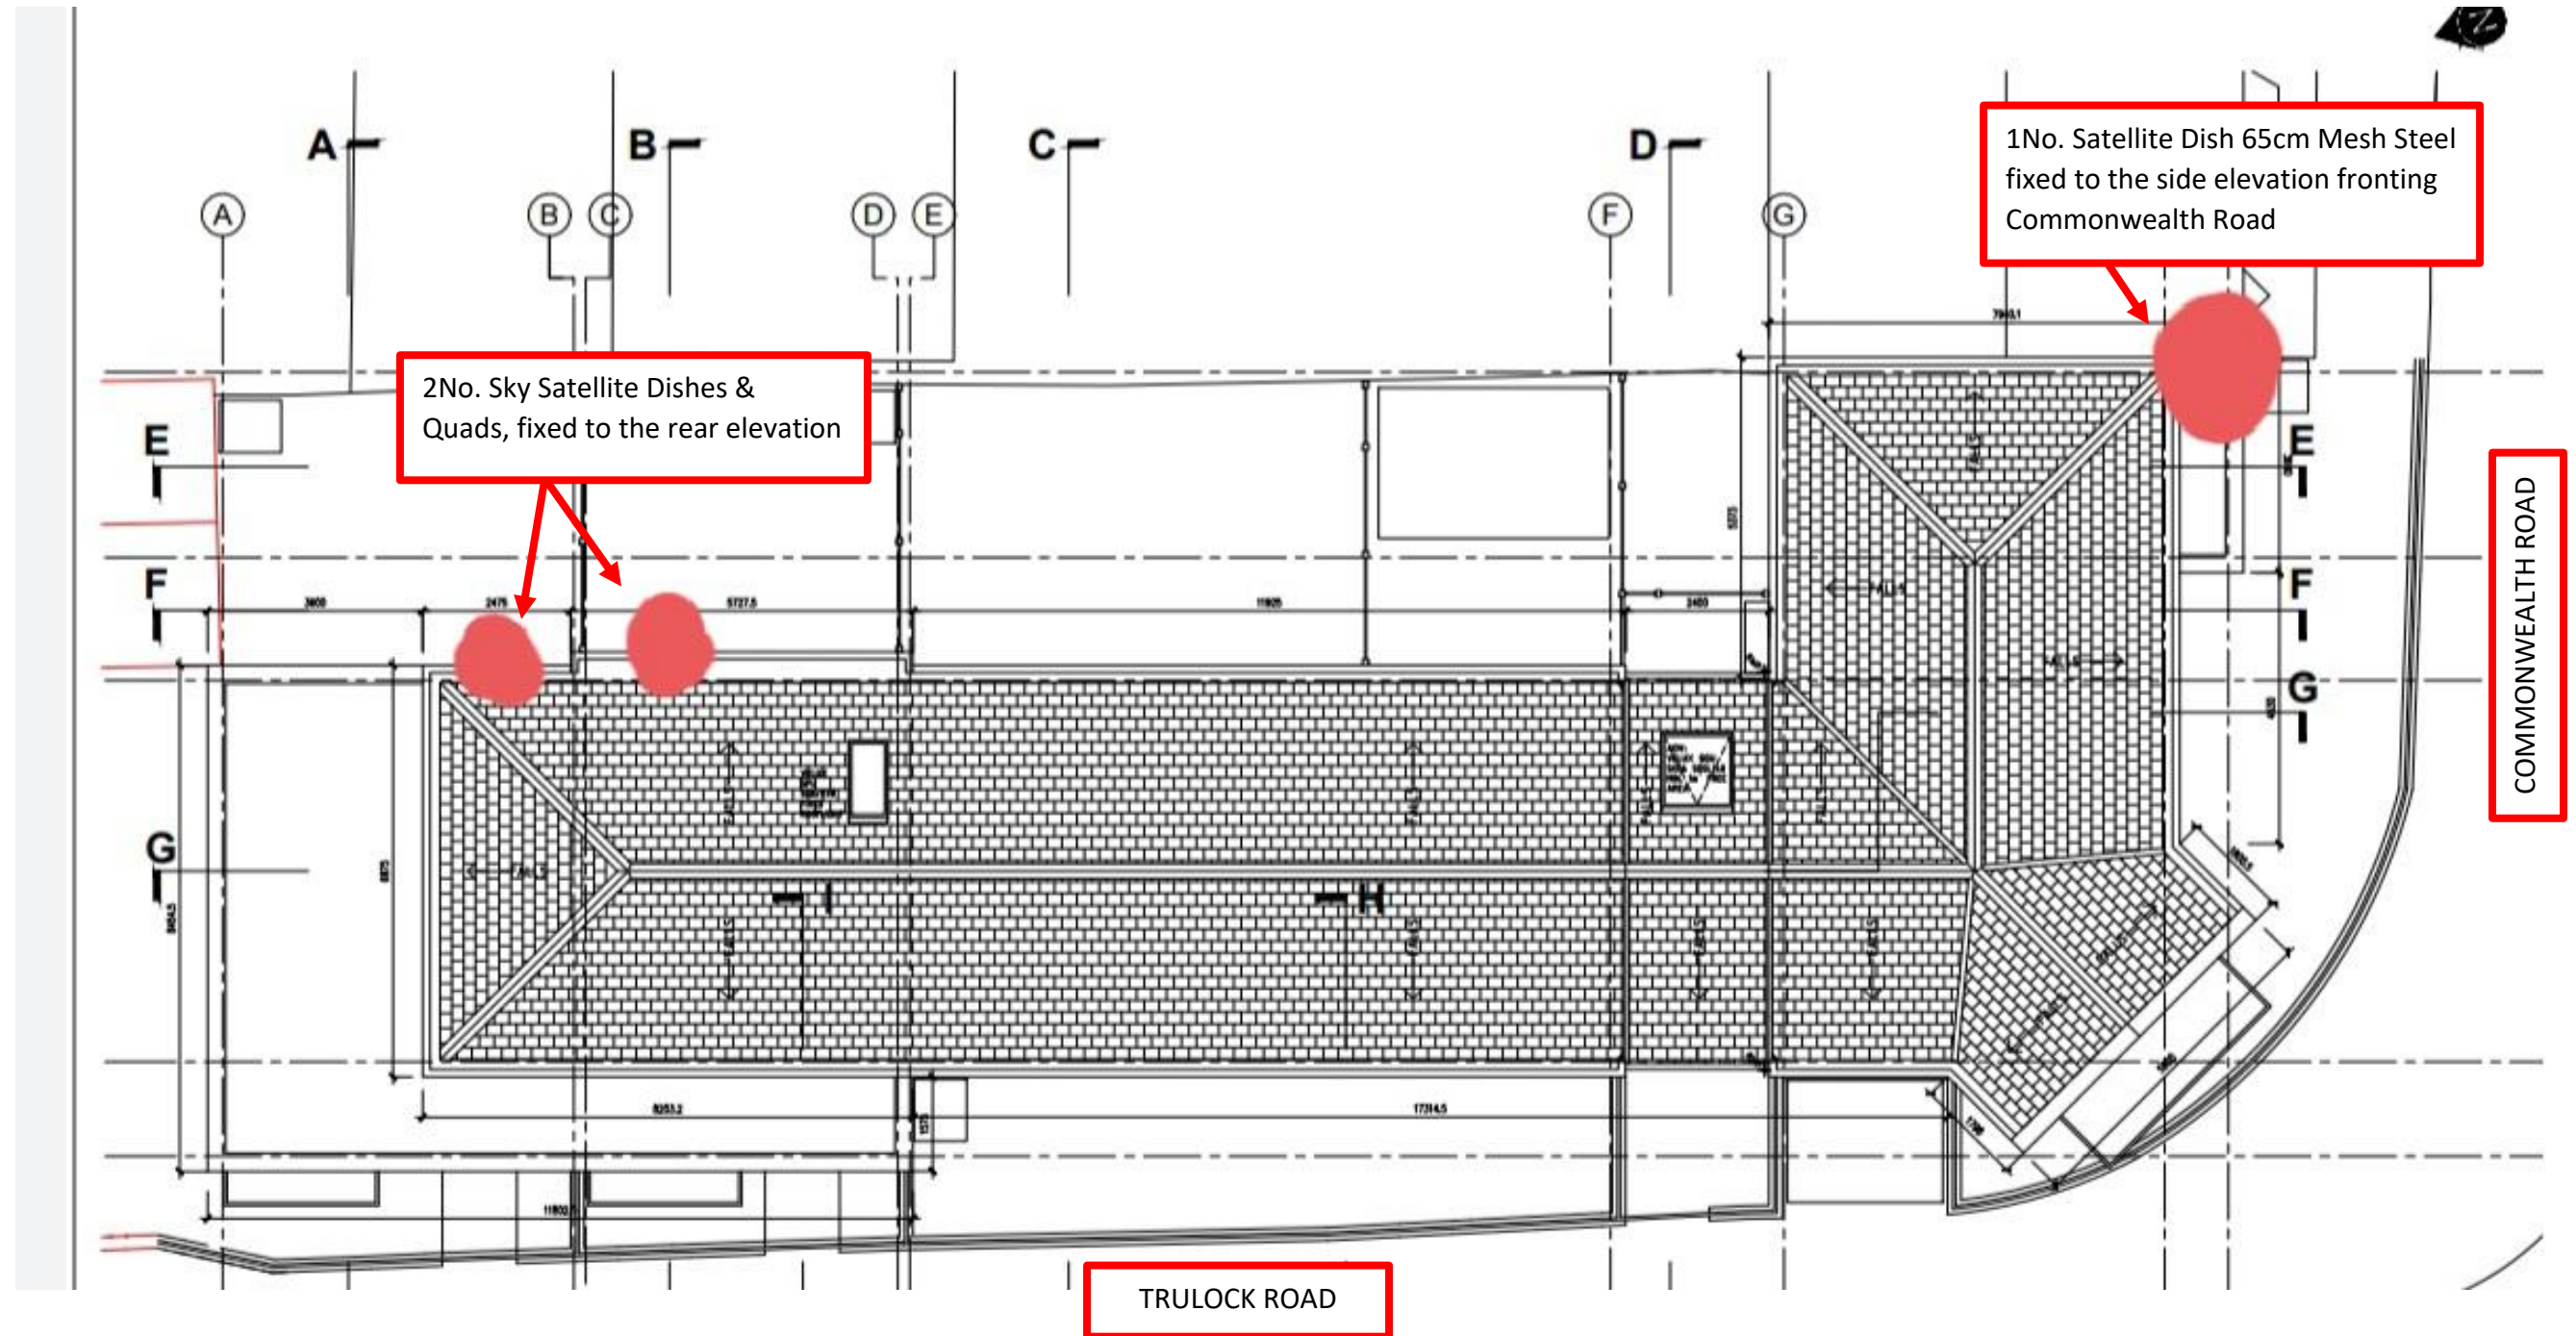

ROOF PLAN - NTS

1No. Satellite Dish 65cm Mesh Steel
fixed to the side elevation fronting
Commonwealth Road

2No. Sky Satellite Dishes &
Quads, fixed to the rear elevation

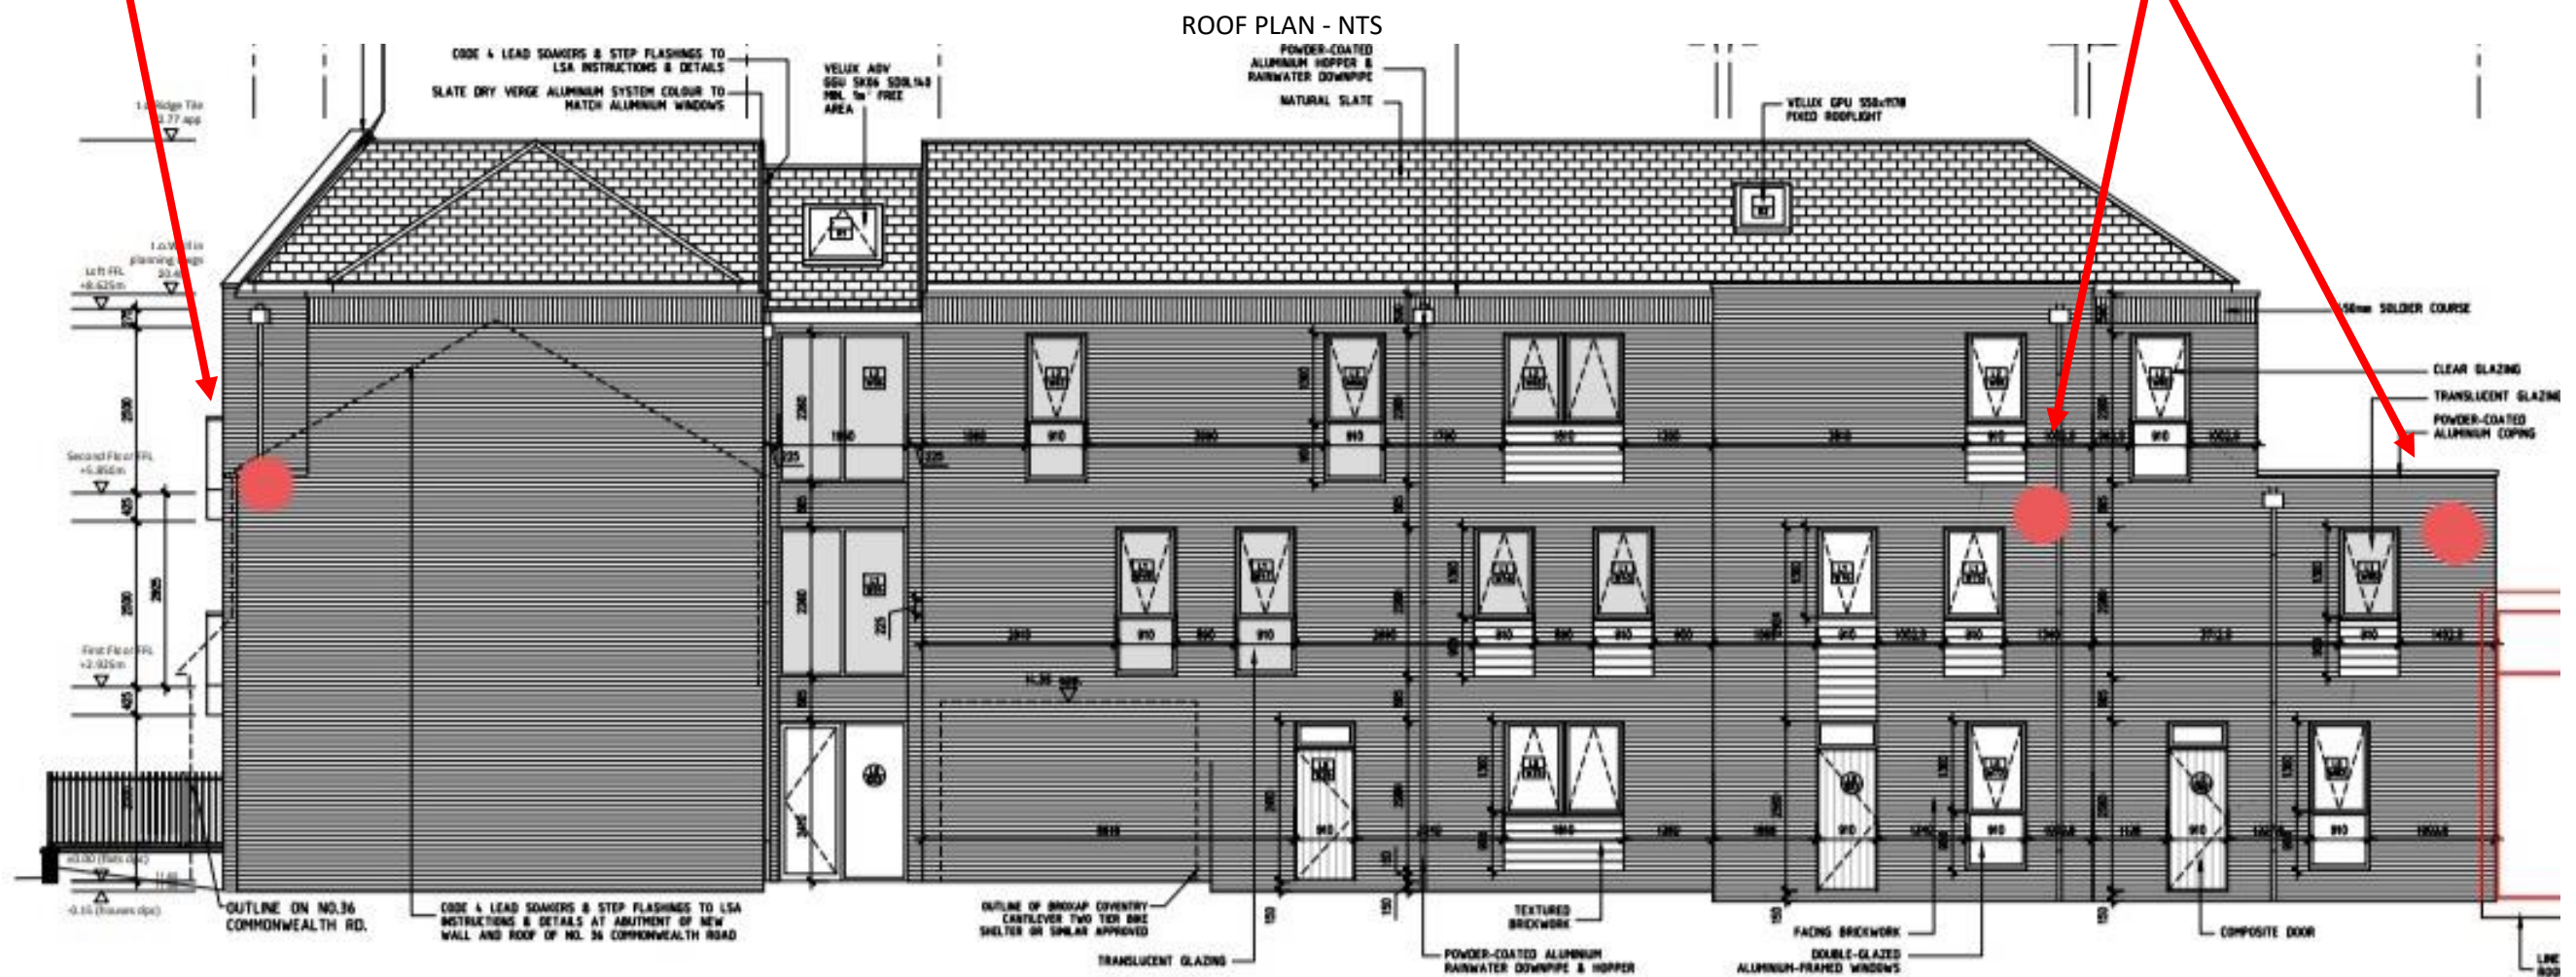

NB: THERE WILL BE NO MICROWAVE AERIALS

REAR ELEVATION -NTS