



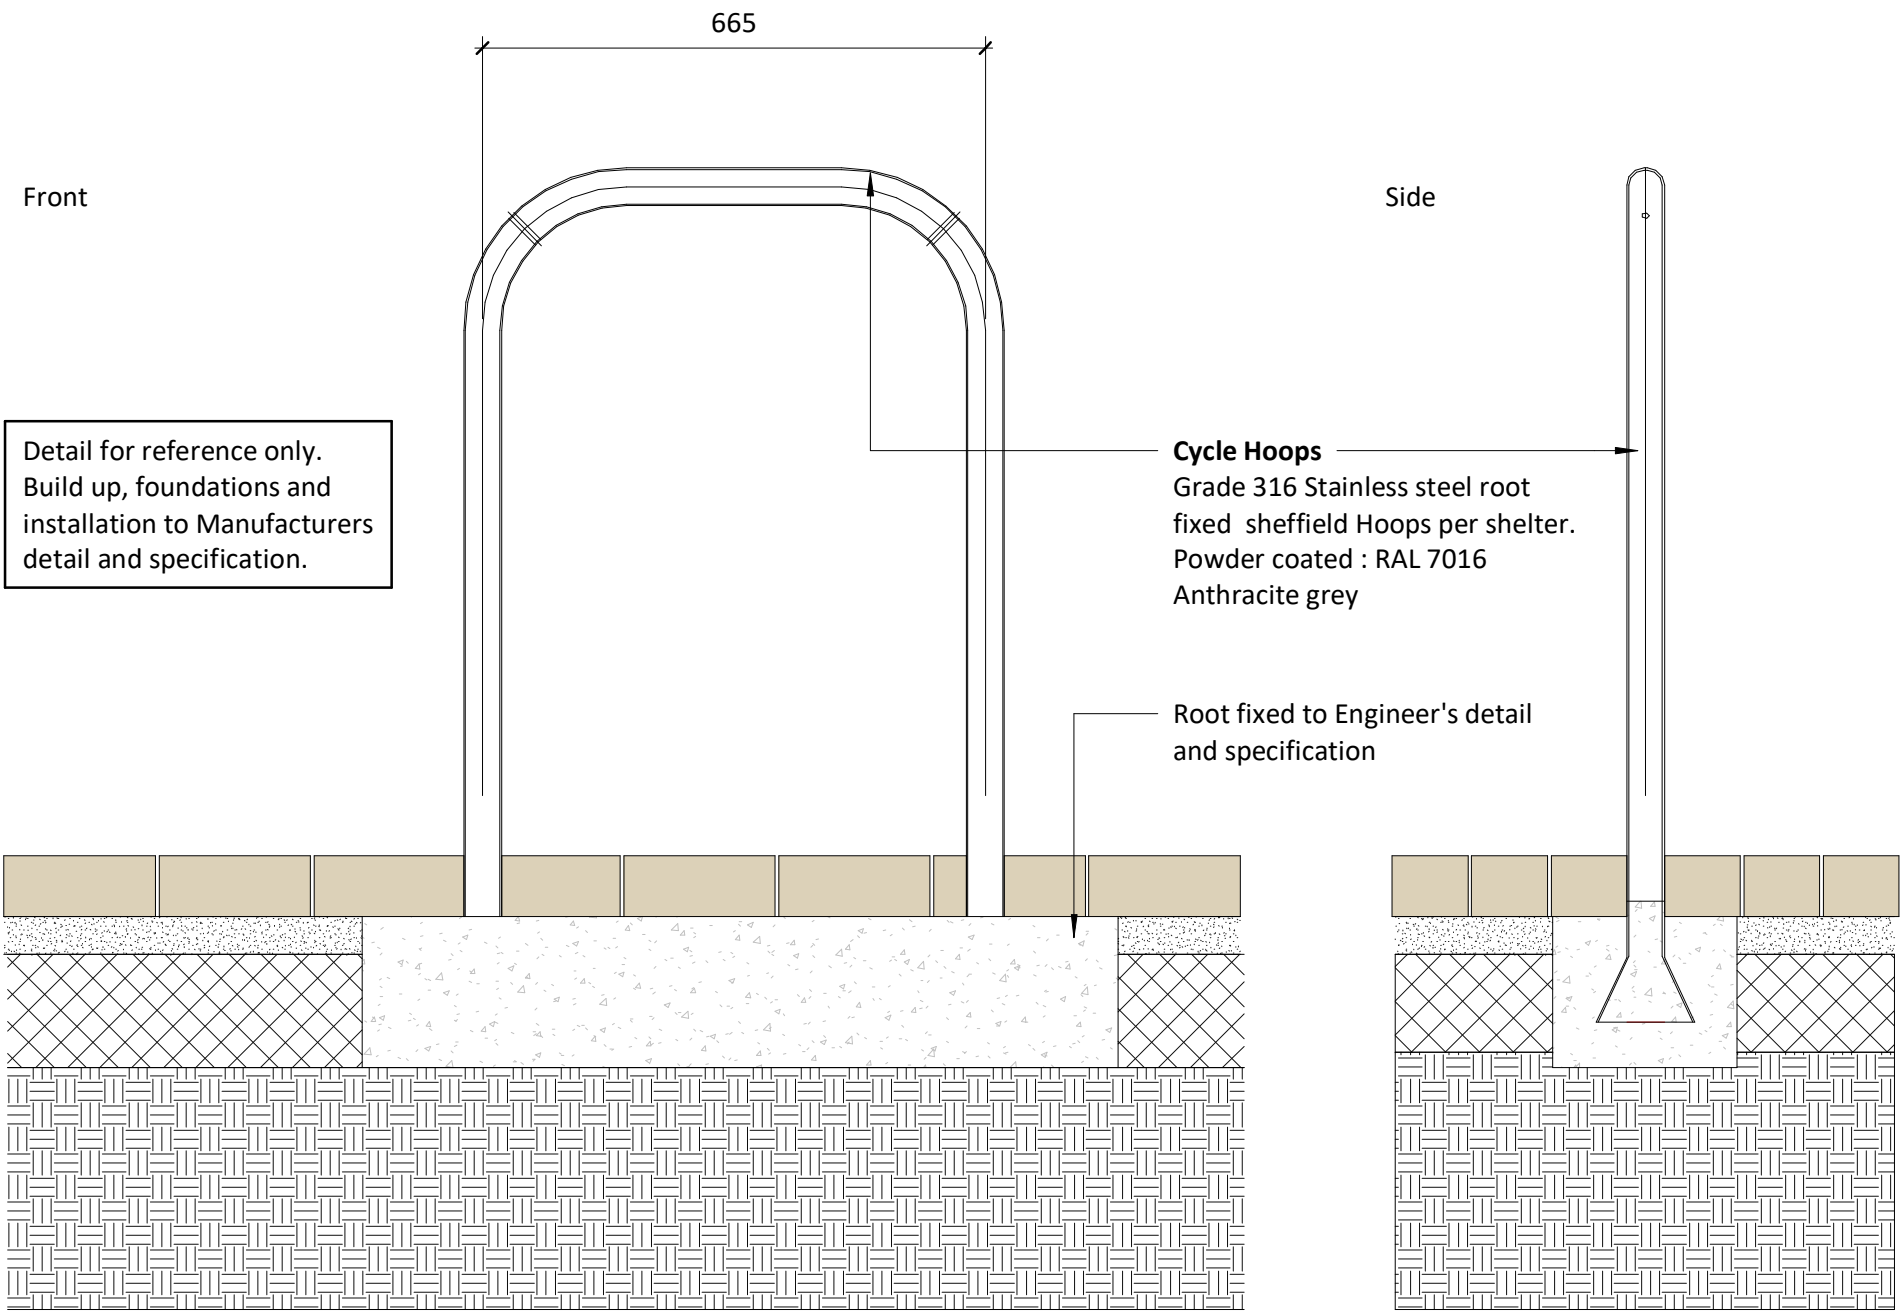

Detail 12 - Typical Cycle Hoop Detail
1 : 10

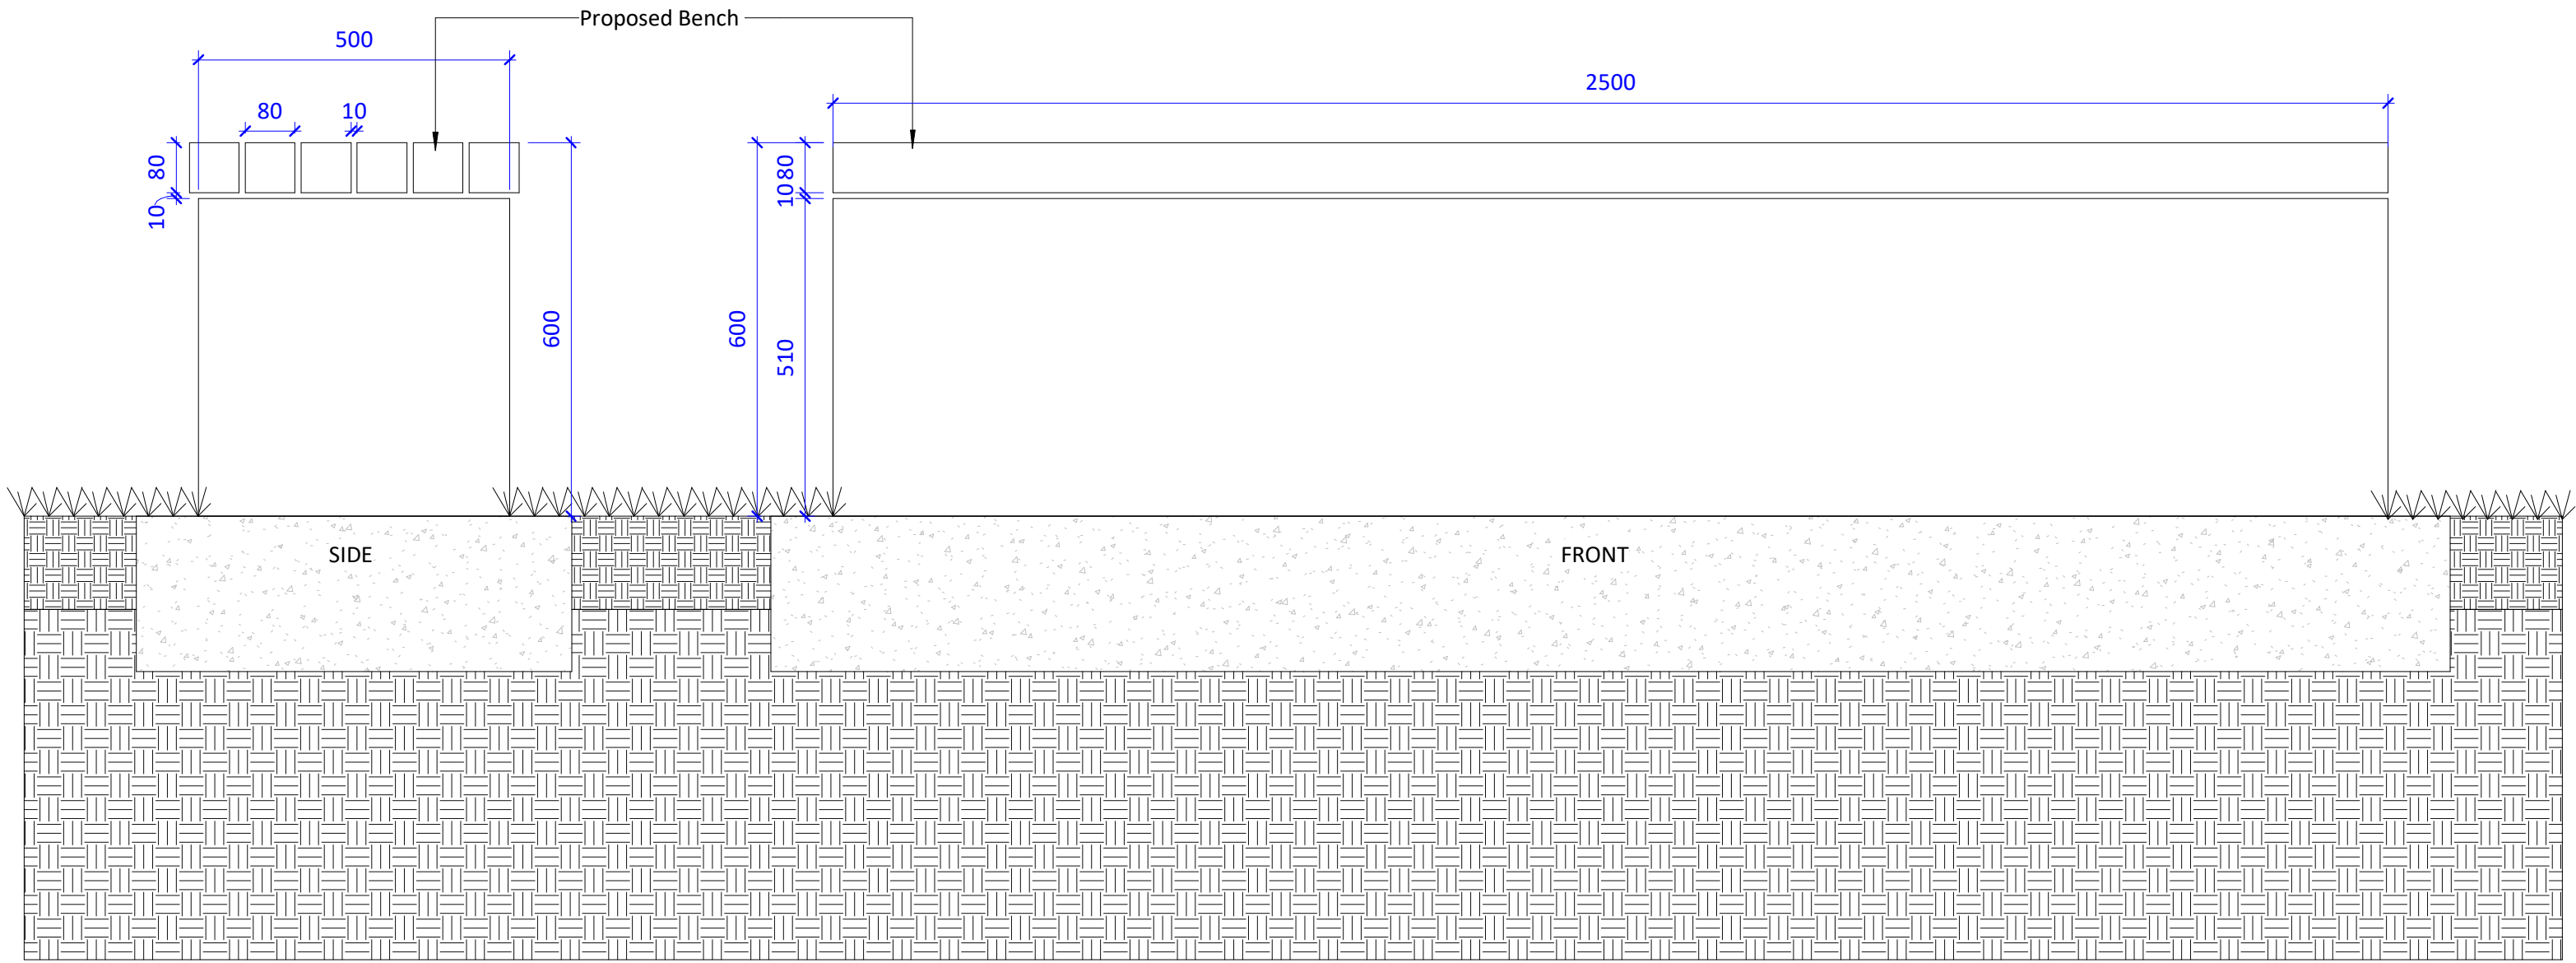

Detail 13 - Bench Detail
1 : 10

Responding to Council comments	P03	DWR	KMO	06/09/22	
Stage 3	P02	JAF	KMO	25/05/22	
Stage 2 Draft	P01	KMS	KMO	12/05/22	
Revision	Status	Rev	Author	Aprvd	Date
newcastle: studio 7 & 8, the kiln, hoults yard, walker road, newcastle, ne6 2hl. t: +44 (0)191 281 3775					
london: the fisheries, 1 mentmore terrace, london, e8 3pn. t: +44 (0)203 479 2649					
glasgow: 177 w george st, glasgow metropolitan area, g2 2lb. t: +44 (0)141 301 1465					
w: www.oobe.co.uk e: info@oobe.co.uk					

oobe

Client Haringey Council
Project Brunel Walk redevelopment
& Turner Avenue Estate improvements
Title Typical Furniture Details

Dwg. No.	5350- OOB- ZZ- 00- DR- L- 0504	Scale	1 : 10 @ A2
Revision	P03	Date	May 2022