


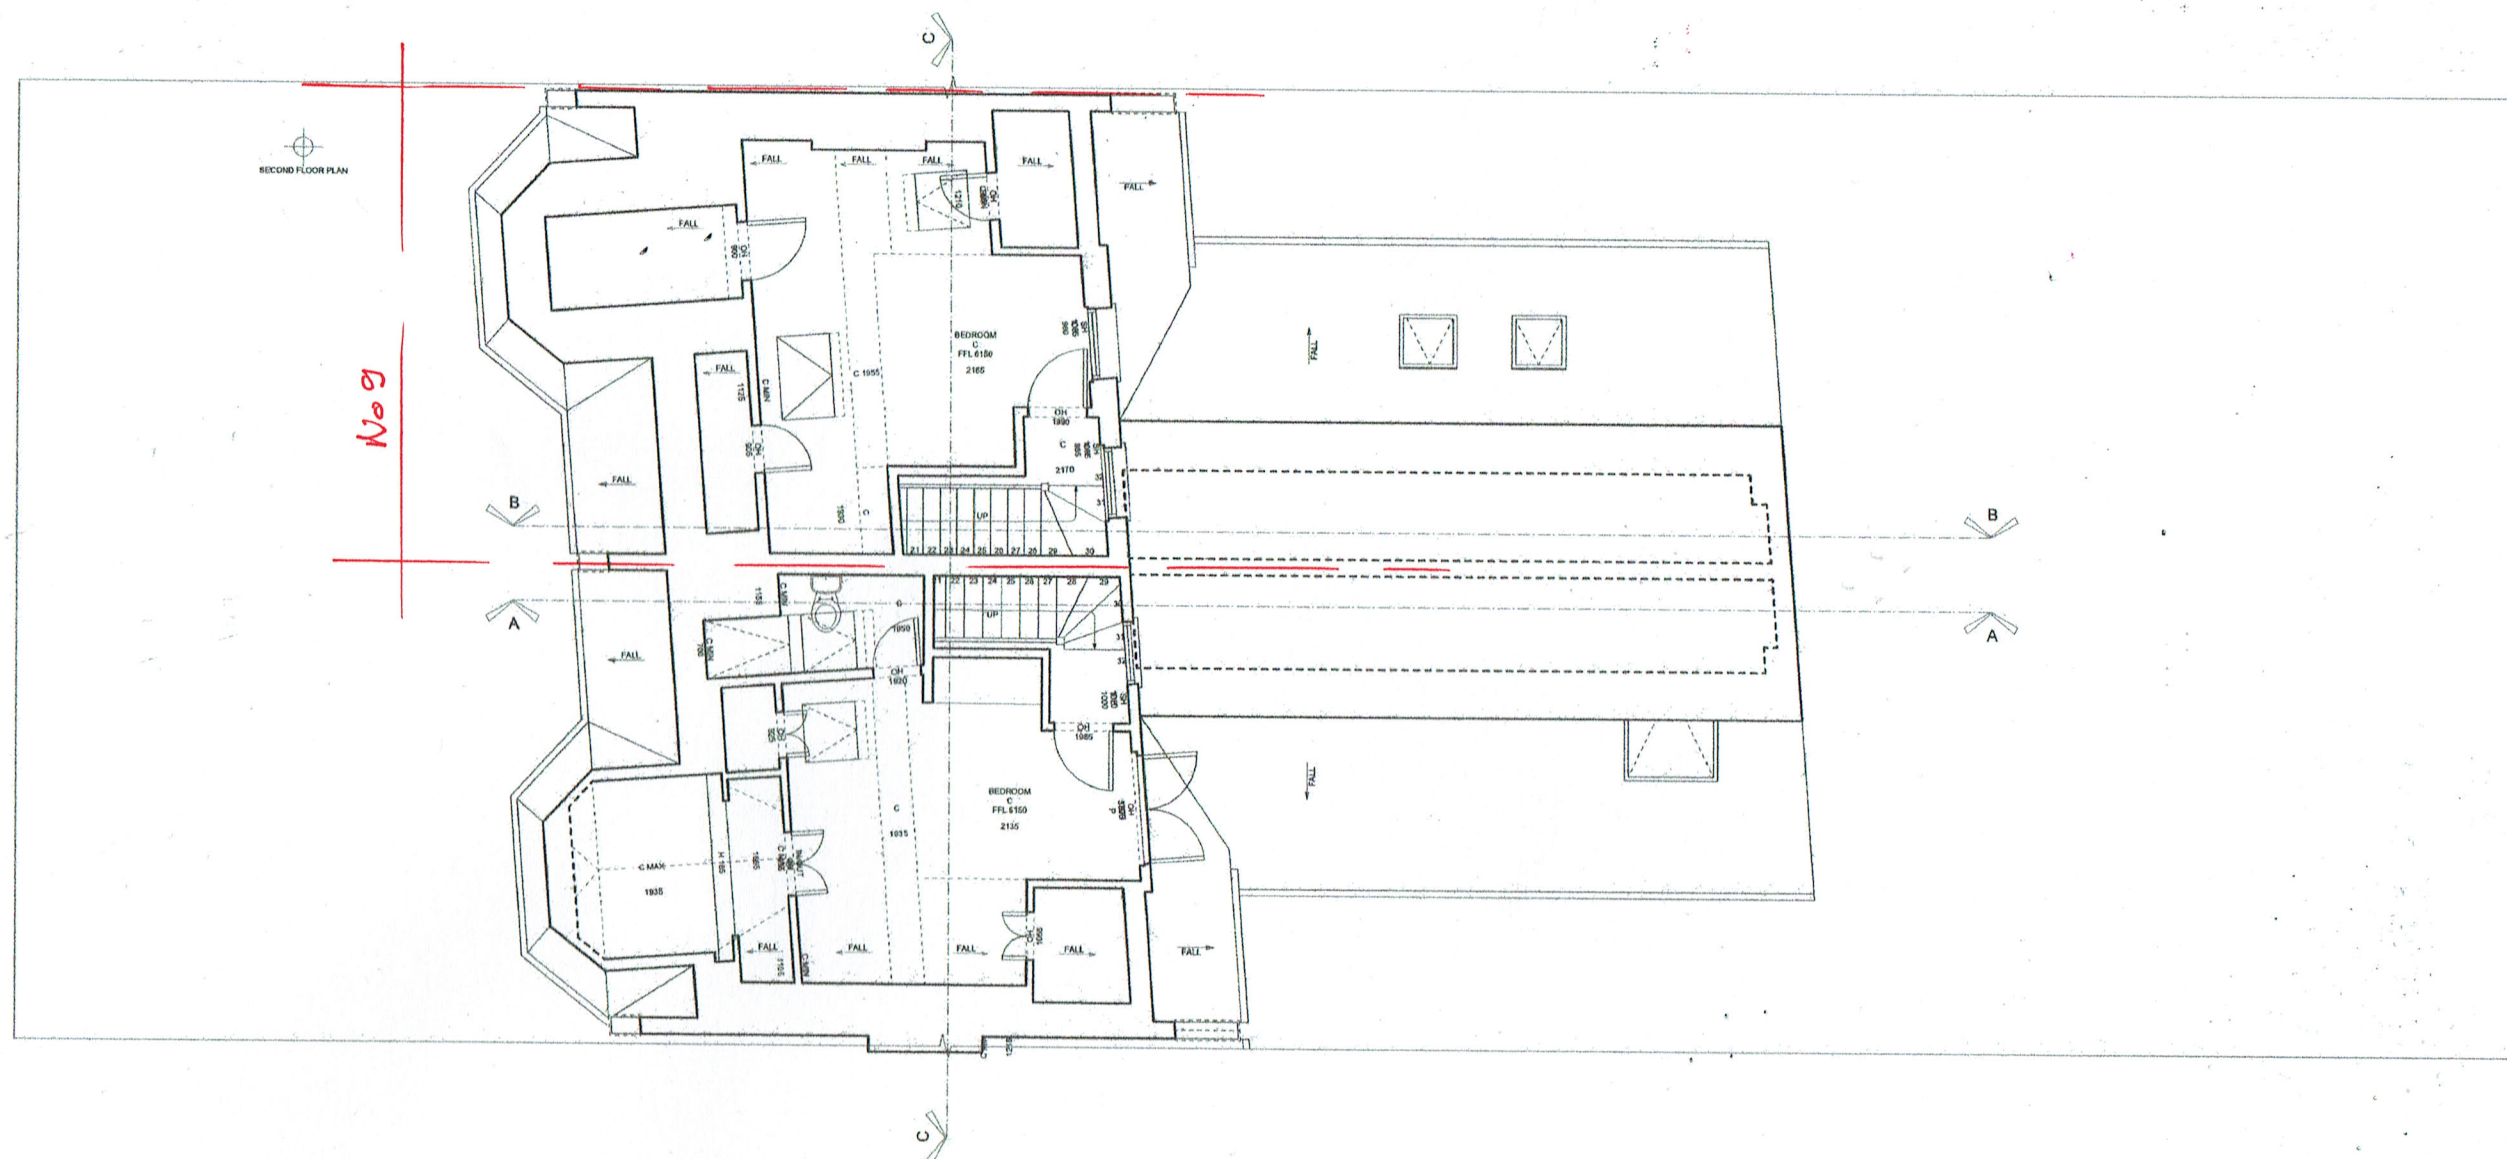


CAROLYN SQUIRE
DIP ARCH RIBA
122 CHURCH WALK
LONDON N16 8QW
TEL 020 7254 0624
FAX 020 7503 9769

JOB No: 2216/3
DATE: SEPT. 22
SCALE: 1:100 @ A3

PROJECT: 9 ALBERT ROAD
N22 7AA

DRAWING: EXISTING SECOND FLOOR
PLAN

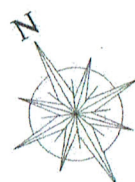

0 1 2 3 4m