


# SKETCH PLAN FOR: 8 STORMONT ROAD.

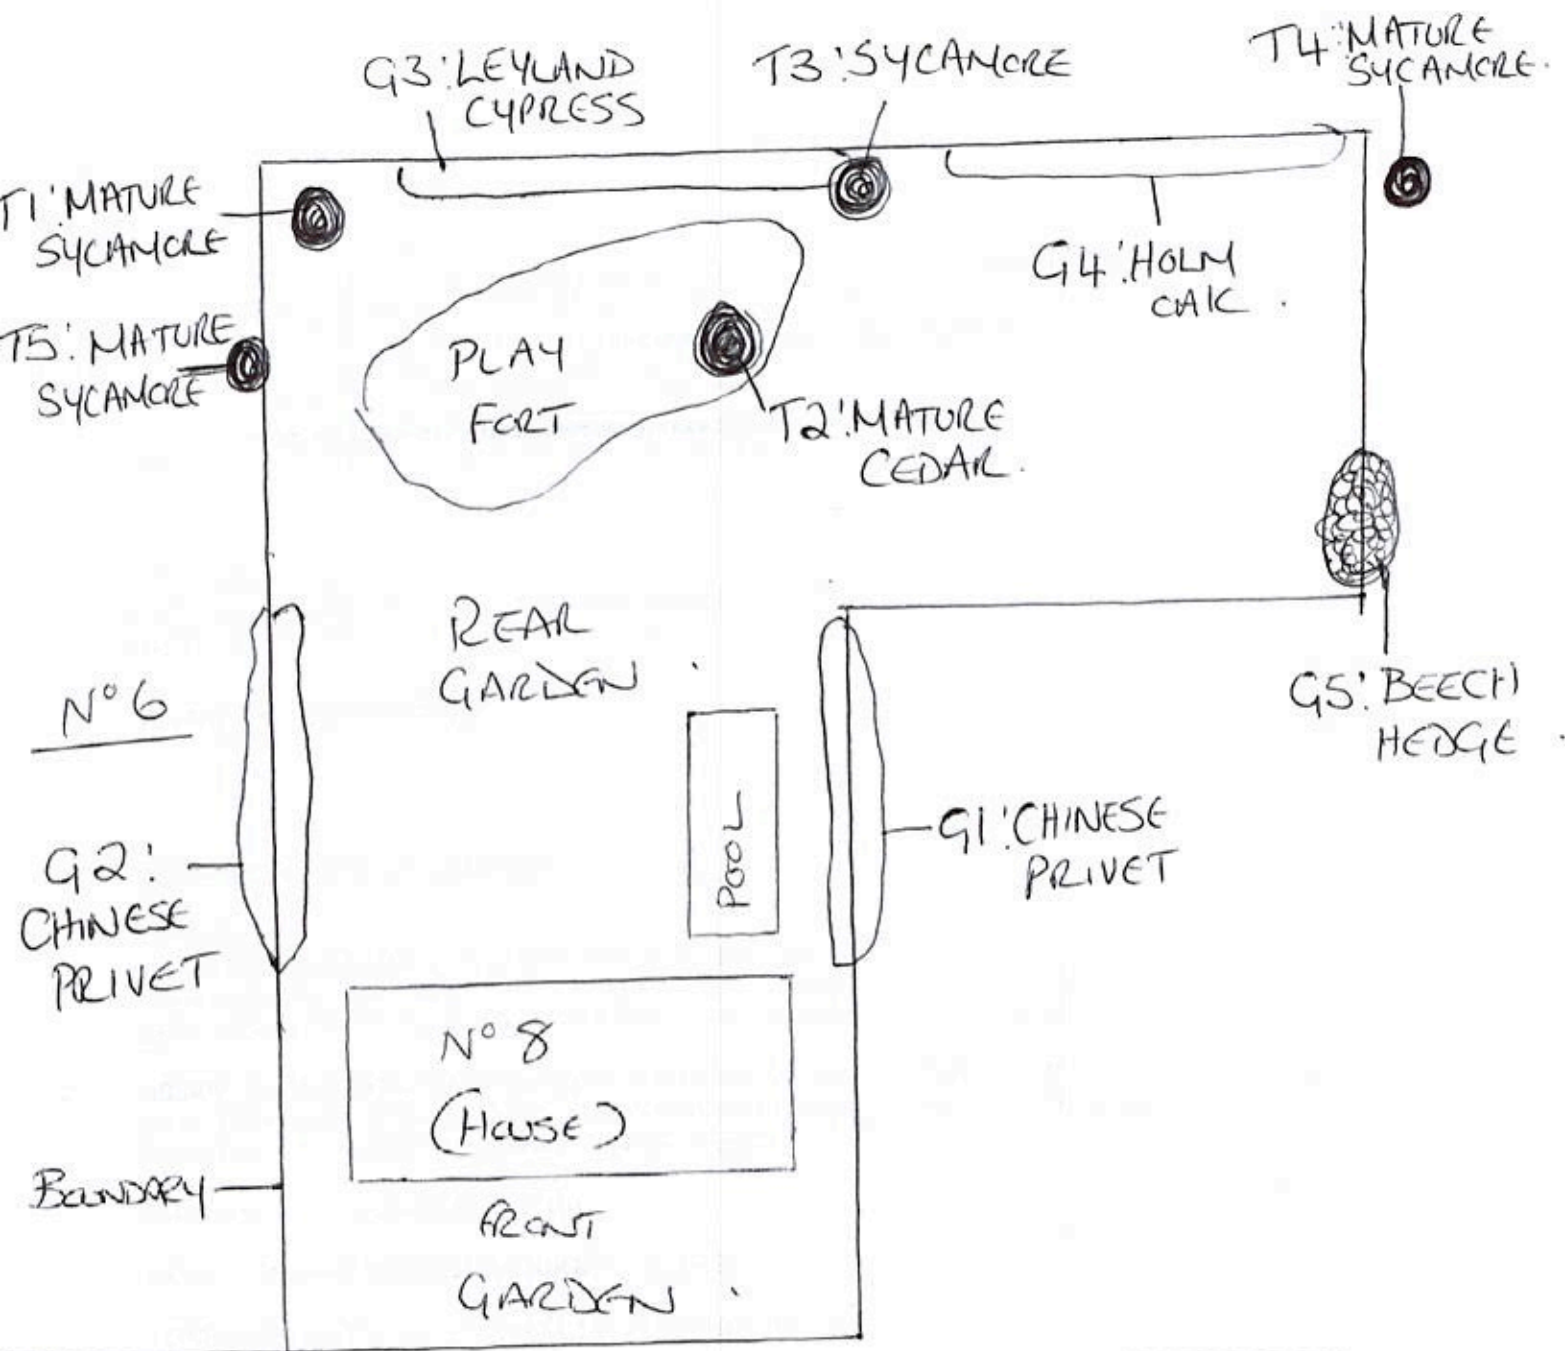

STORMONT ROAD.