
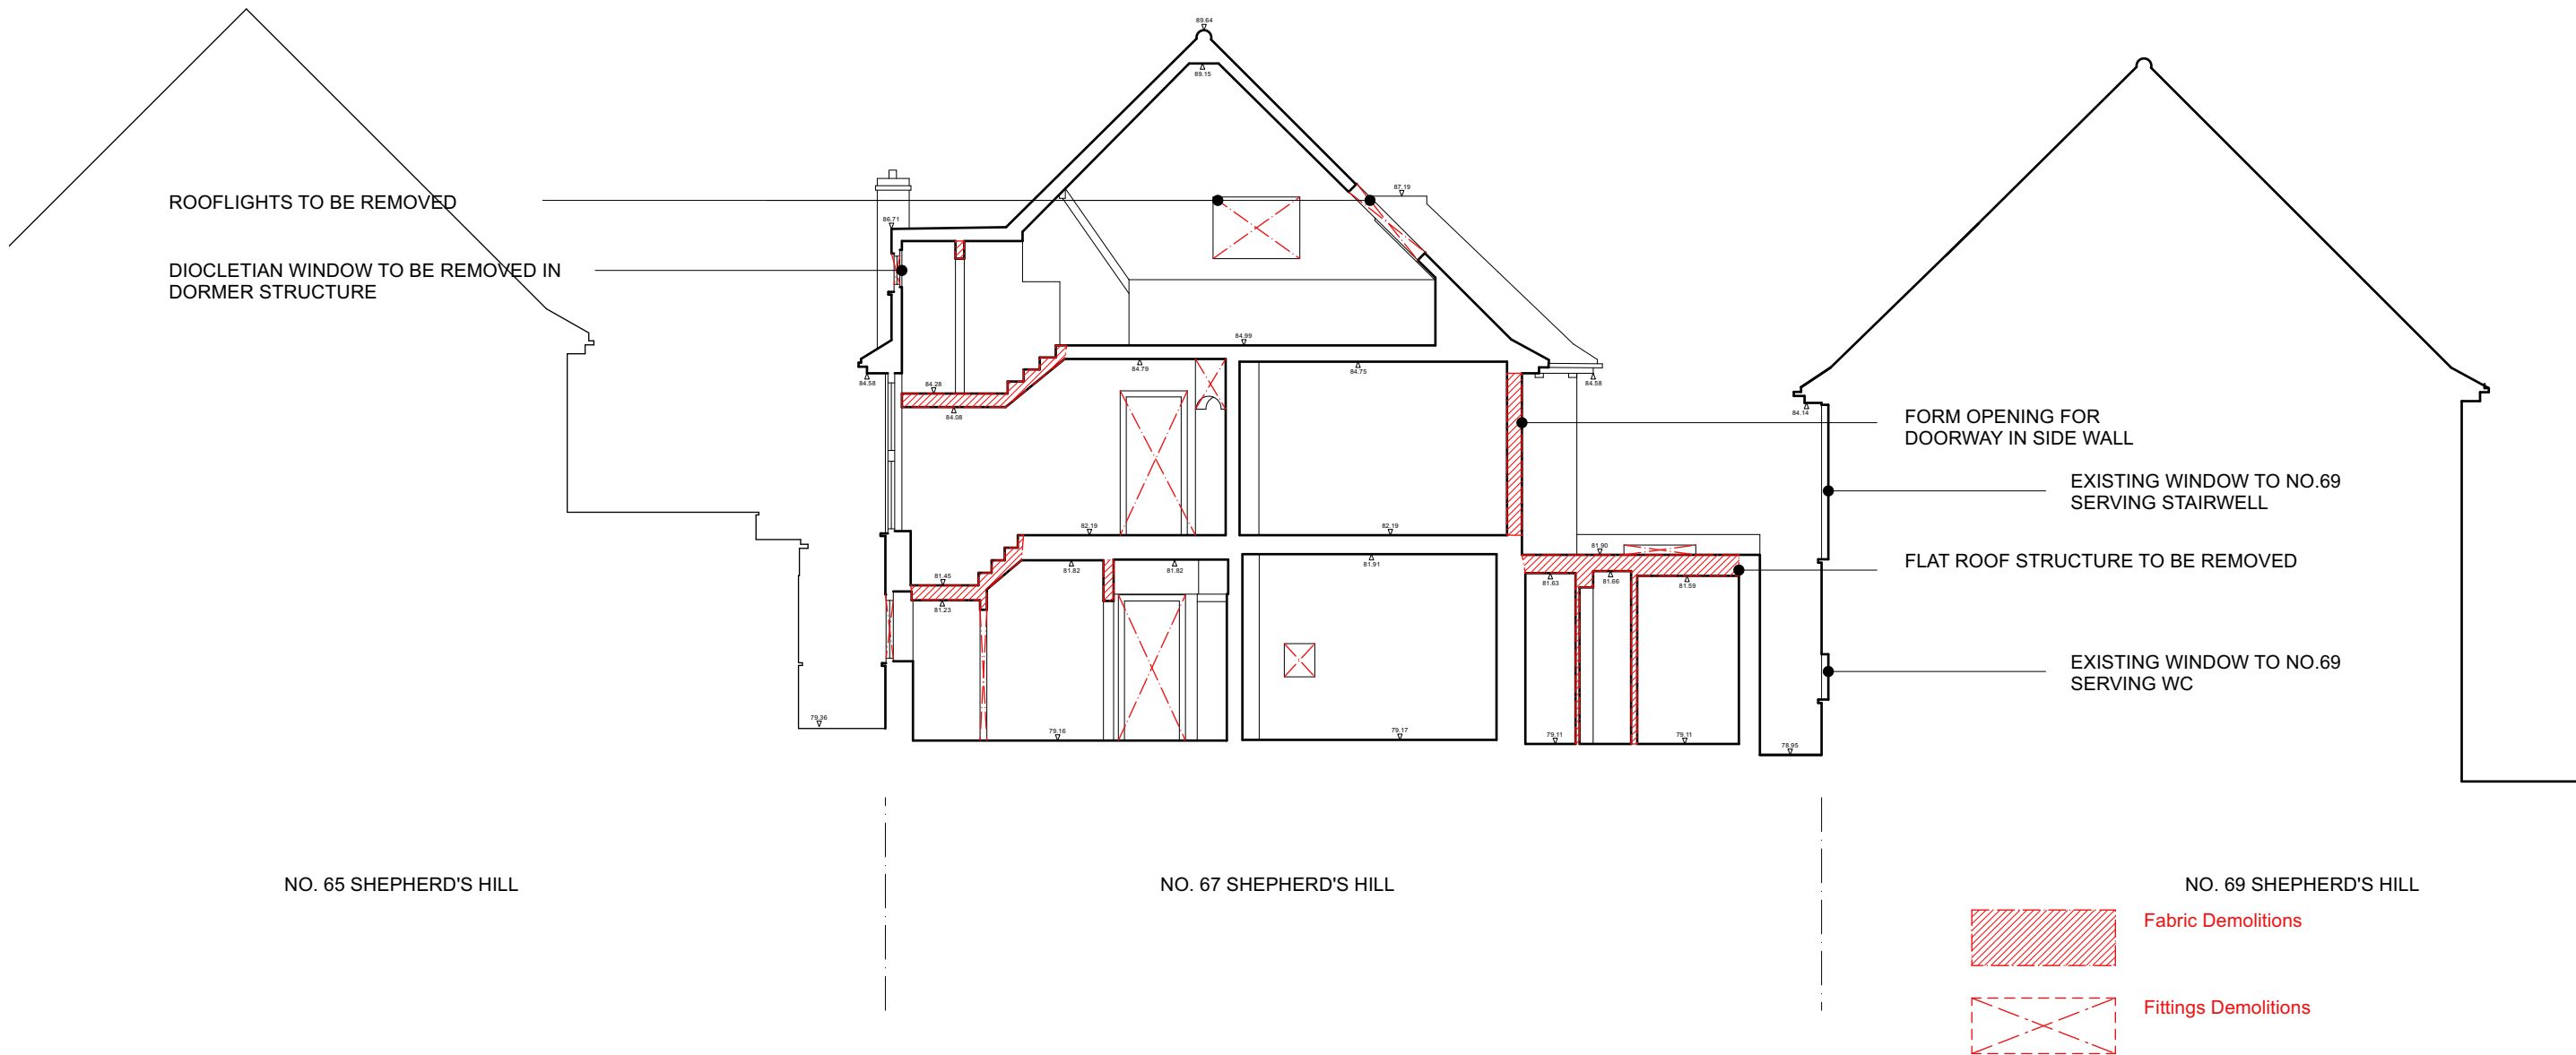


1 Existing Cross Section BB
Scale: 1:100

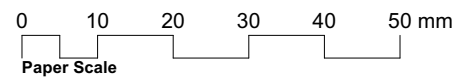

DAVID RUSSELL ARCHITECT 94 Revelon Road, London, SE4 2PR, UK M: +44 (0) 774 884 7288 E: info@davidrussellarchitect.com		Revision	Date
67 Shepherd's Hill			28.09.2022
Existing Cross Section BB			1:100@A3
DO NOT SCALE FROM THIS DRAWING ALL DISCREPANCIES TO BE REPORTED ©2021 David Russell		Job No./ Stage/ Drawing No.	016_PL_012