


CAROLYN SQUIRE
 DIP ARCH RIBA
 122 CHURCH WALK
 LONDON N16 8QW
 TEL 020 7254 0624
 FAX 020 7503 9769


JOB No: 2216/13
 DATE: SEPT 12
 SCALE: 1:100 @ A3

PROJECT: 9 ALBERT ROAD
 N22 7AA


DRAWING: PROPOSED FLANK ELEVATION
 + SECTION

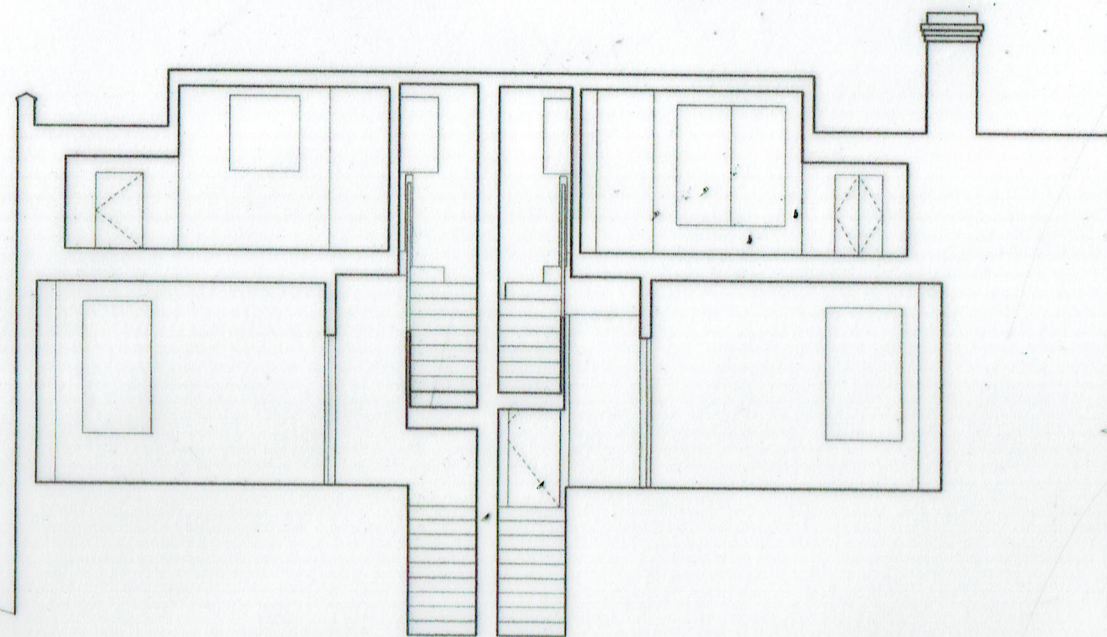

SECTION C-C

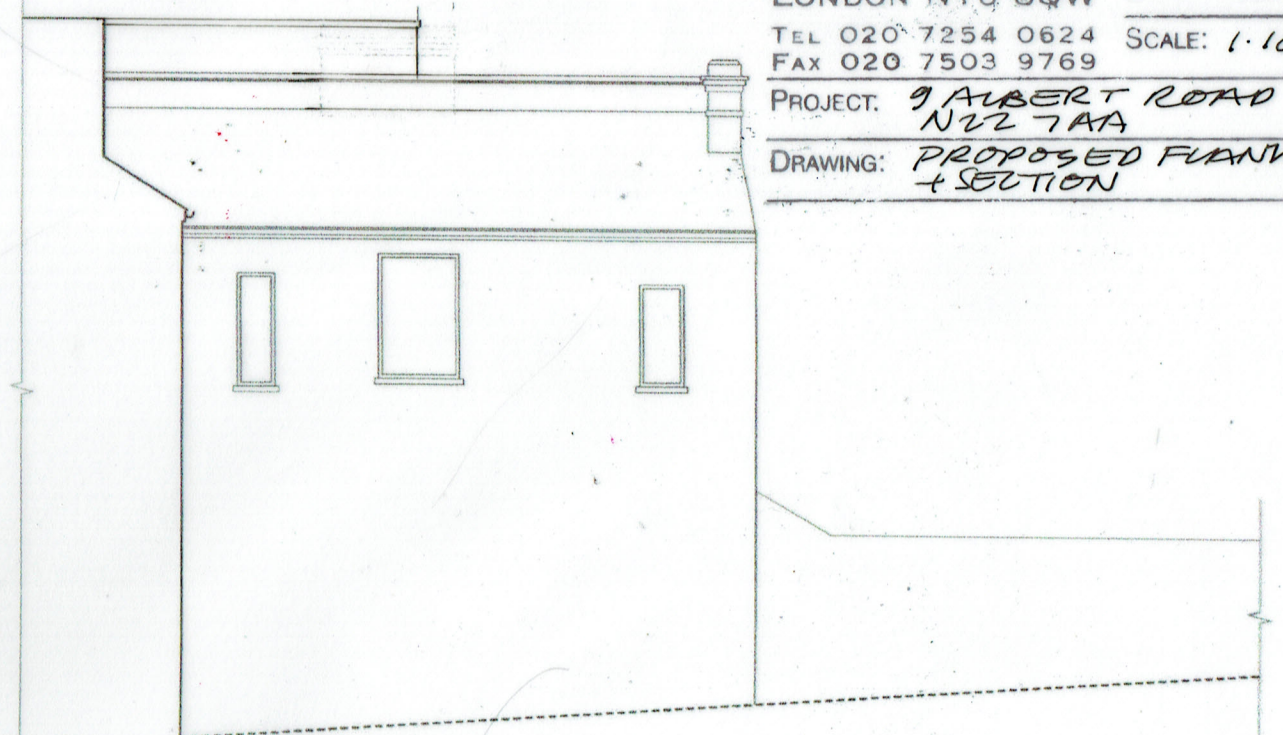

SIDE ELEVATION
 OF NO 11

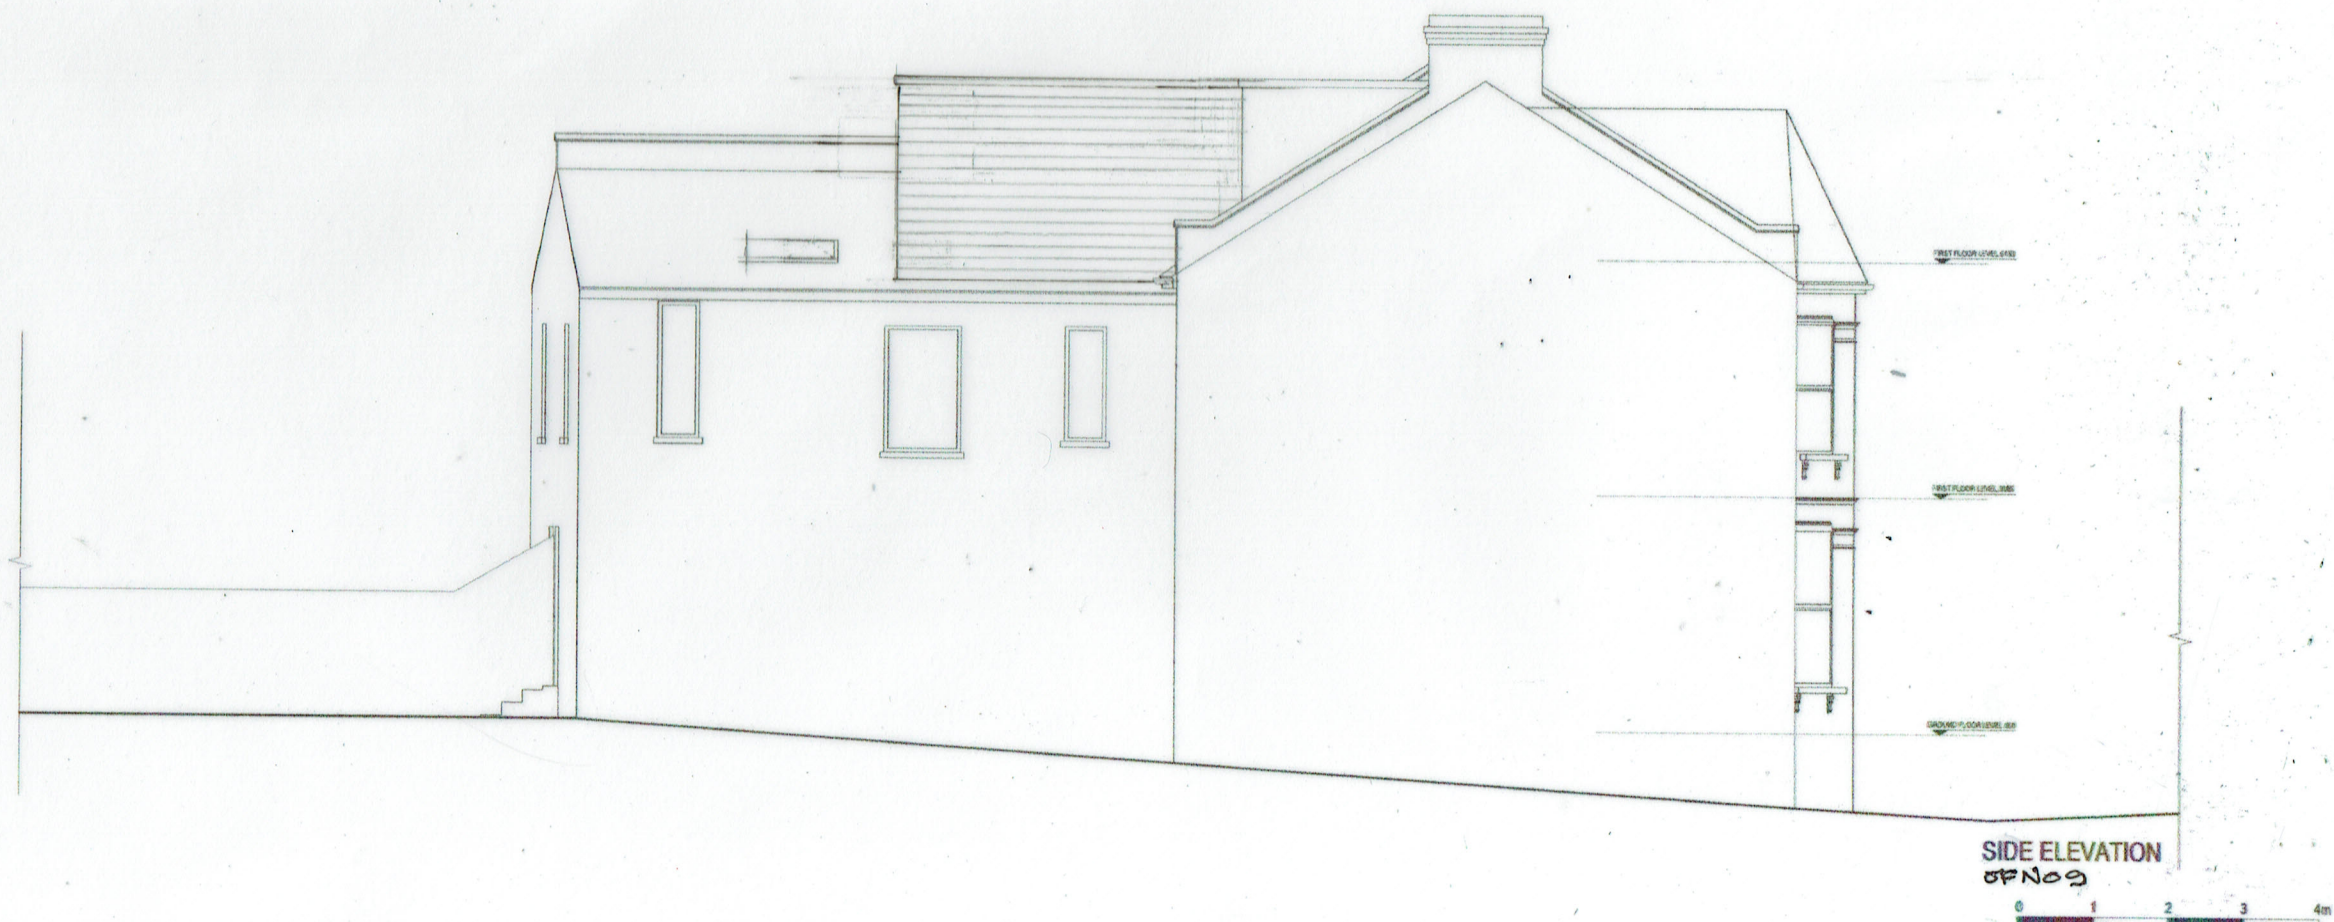

SIDE ELEVATION
 OF NO 9