


FORM NEW OPENINGS  
IN BRICKWORK



CONSERVATORY TO BE DEMOLISHED

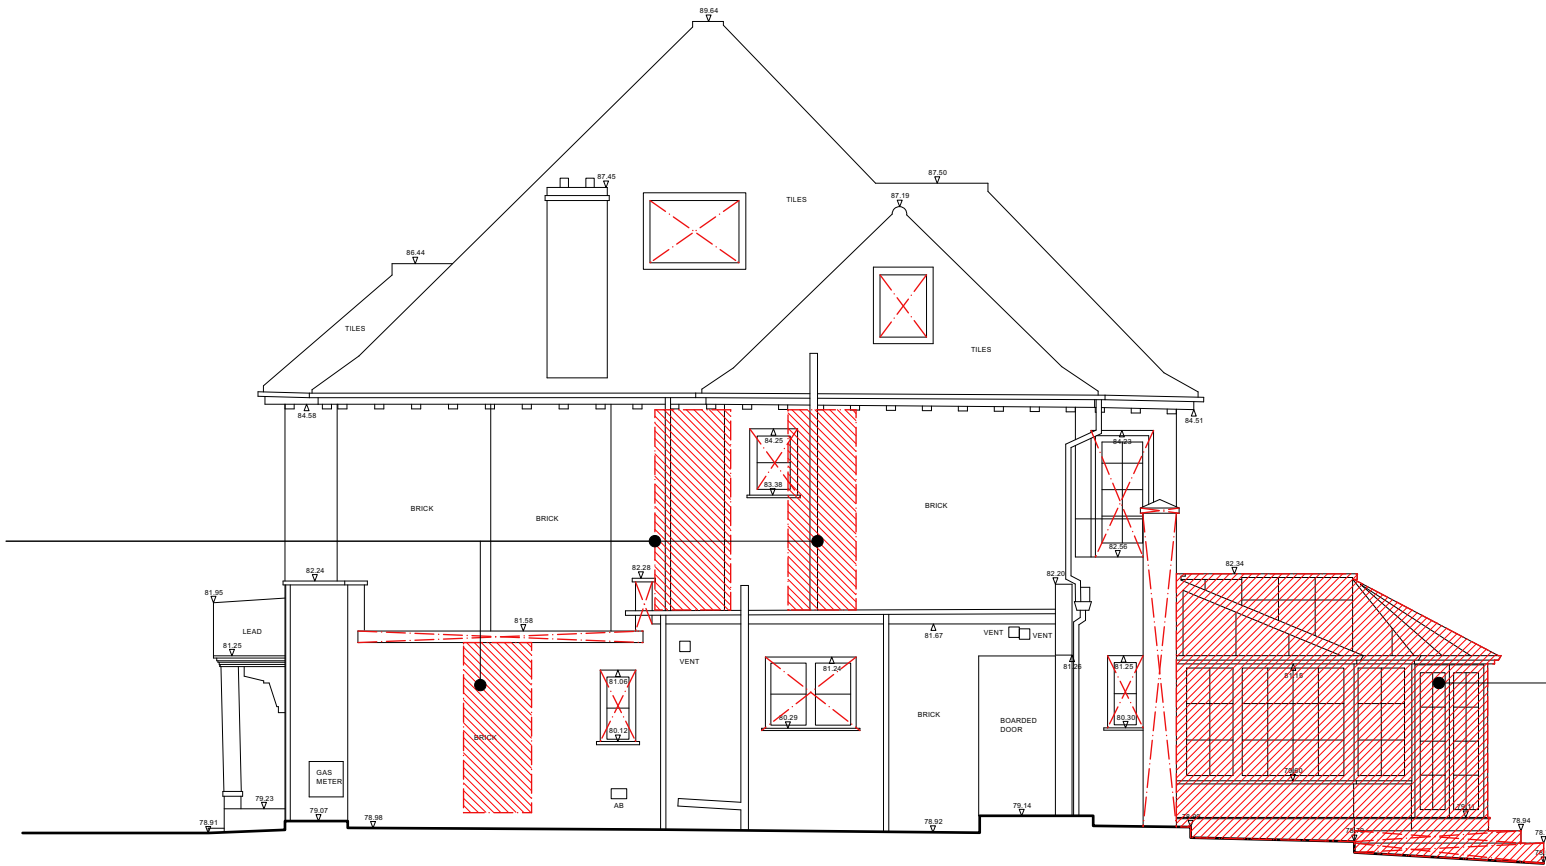

Fabric Demolitions



Fittings Demolitions

0 1 2 3 4 5 M

1 Existing Side NE Elevation  
Scale: 1:100

0 10 20 30 40 50 mm  
Paper Scale

**DAVID RUSSELL ARCHITECT**  
94 Revelon Road, London, SE4 2PR, UK  
M: +44 (0) 774 884 7288  
E: info@davidrussellarchitect.com

Revision

Date

28.09.2022

Project  
67 Shepherd's Hill

Scale

1:100@A3

Drawing Title  
Existing Side NE Elevation

Job No./ Stage/ Drawing No.

016\_PL\_010

0mm 50mm 100mm  
DO NOT SCALE FROM THIS DRAWING  
ALL DISCREPANCIES TO BE REPORTED  
©2021 David Russell

Revision