





demolition


new construction

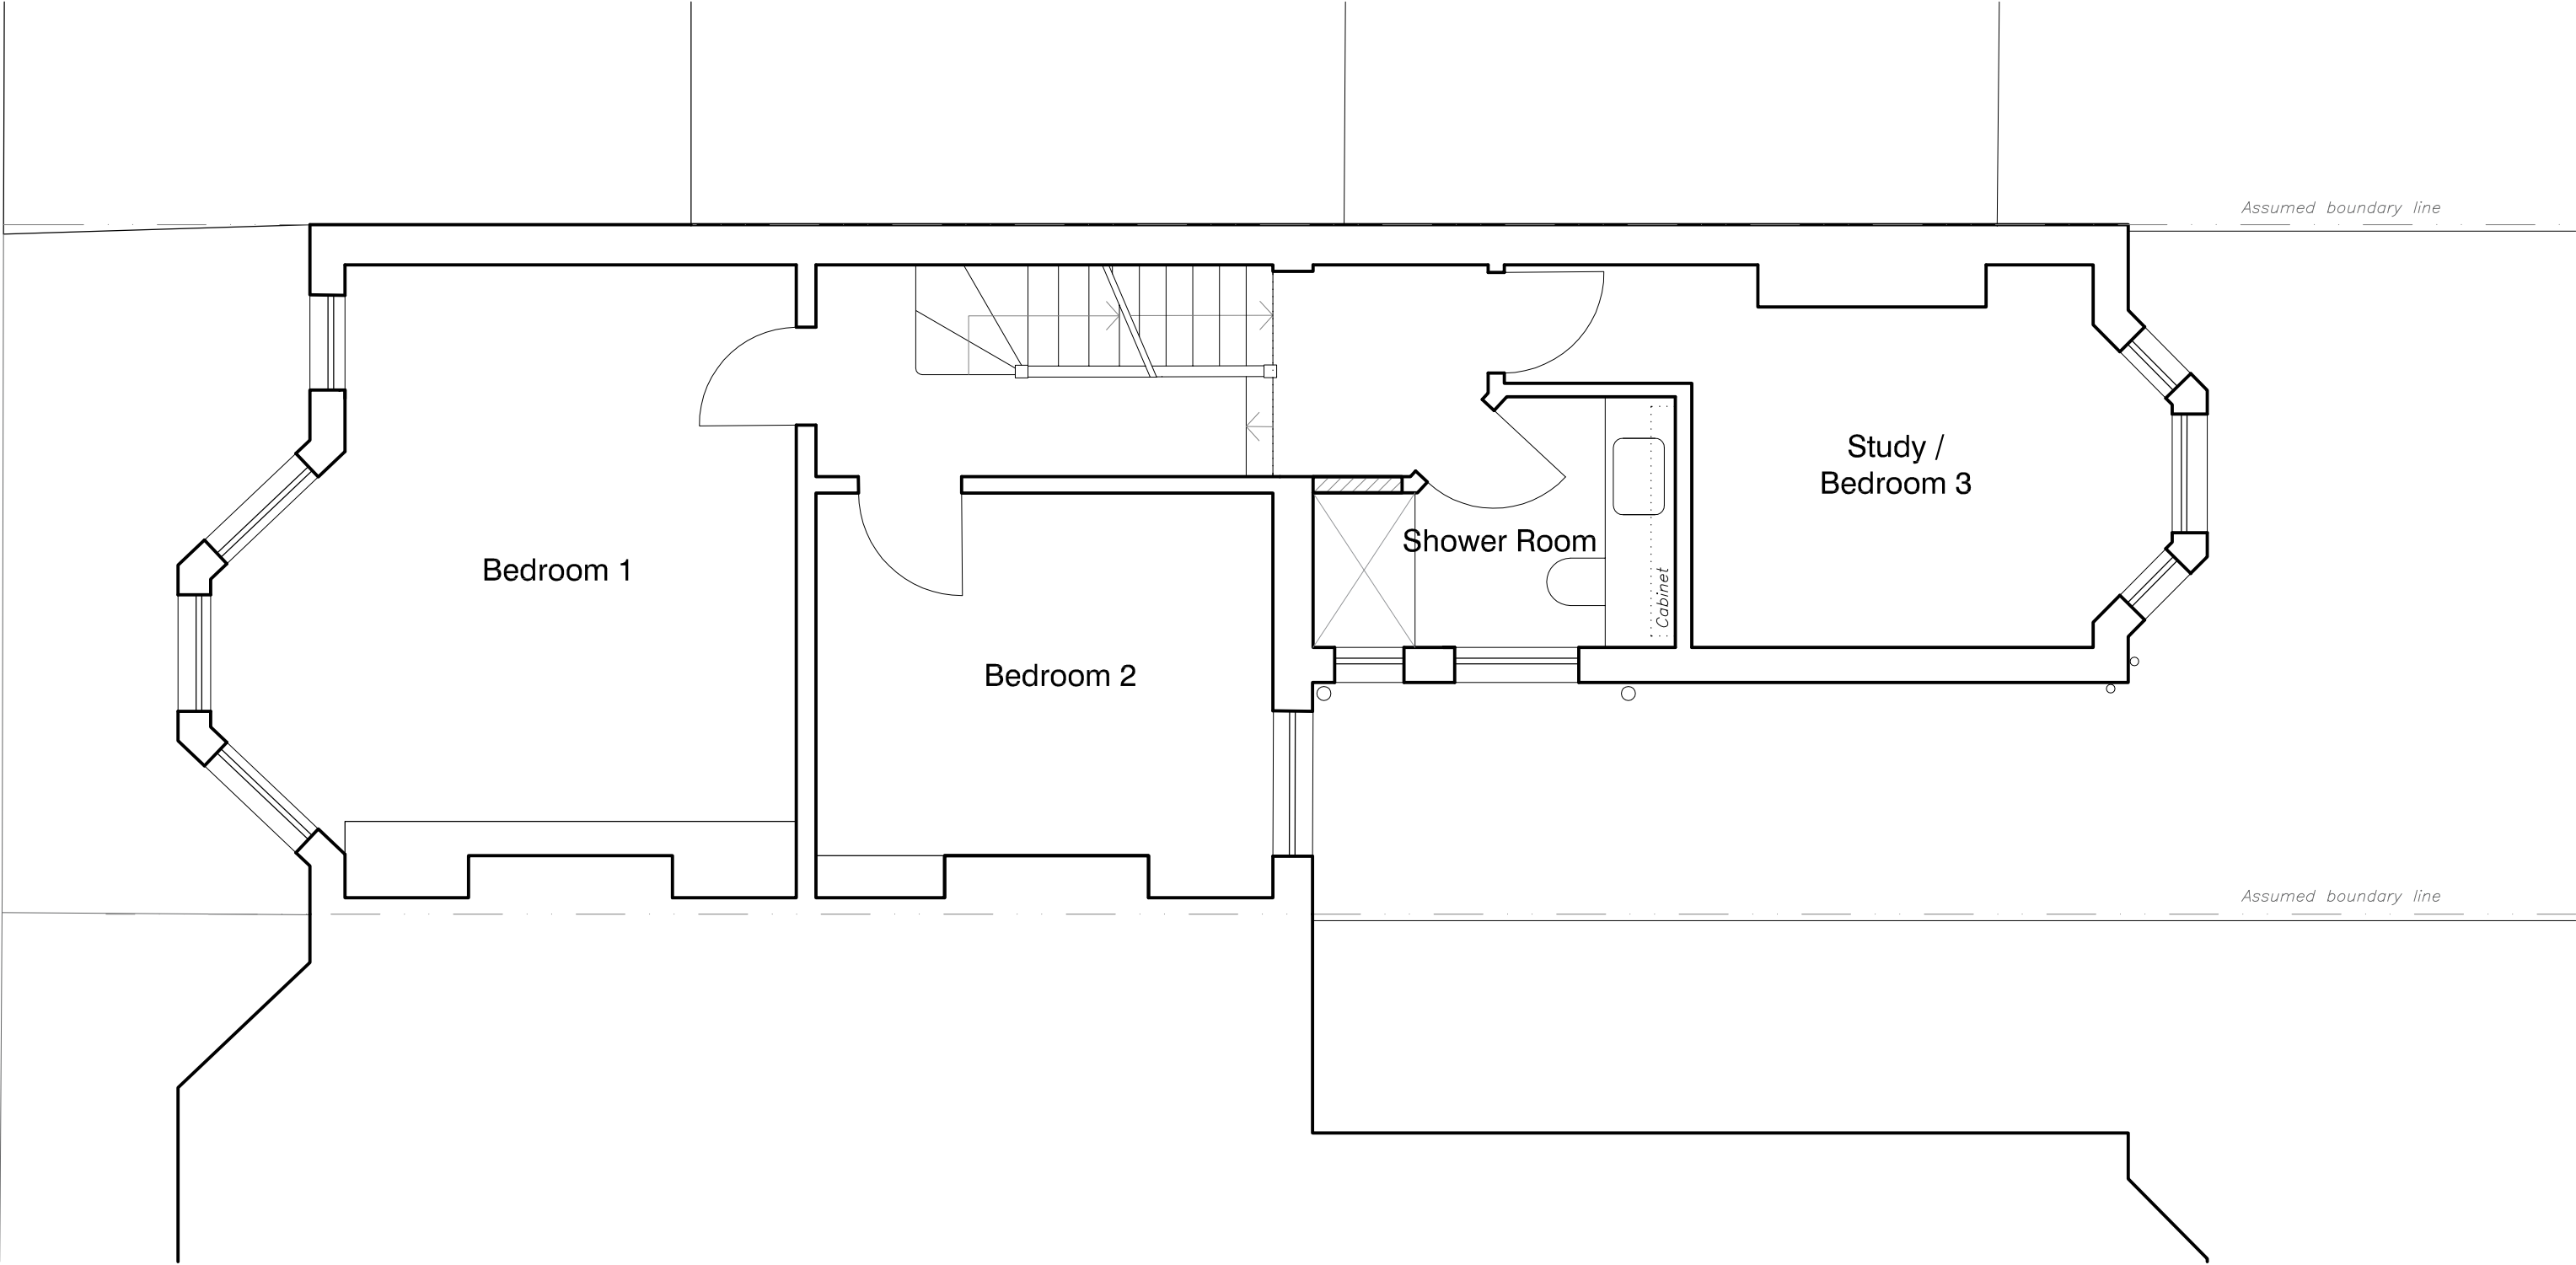

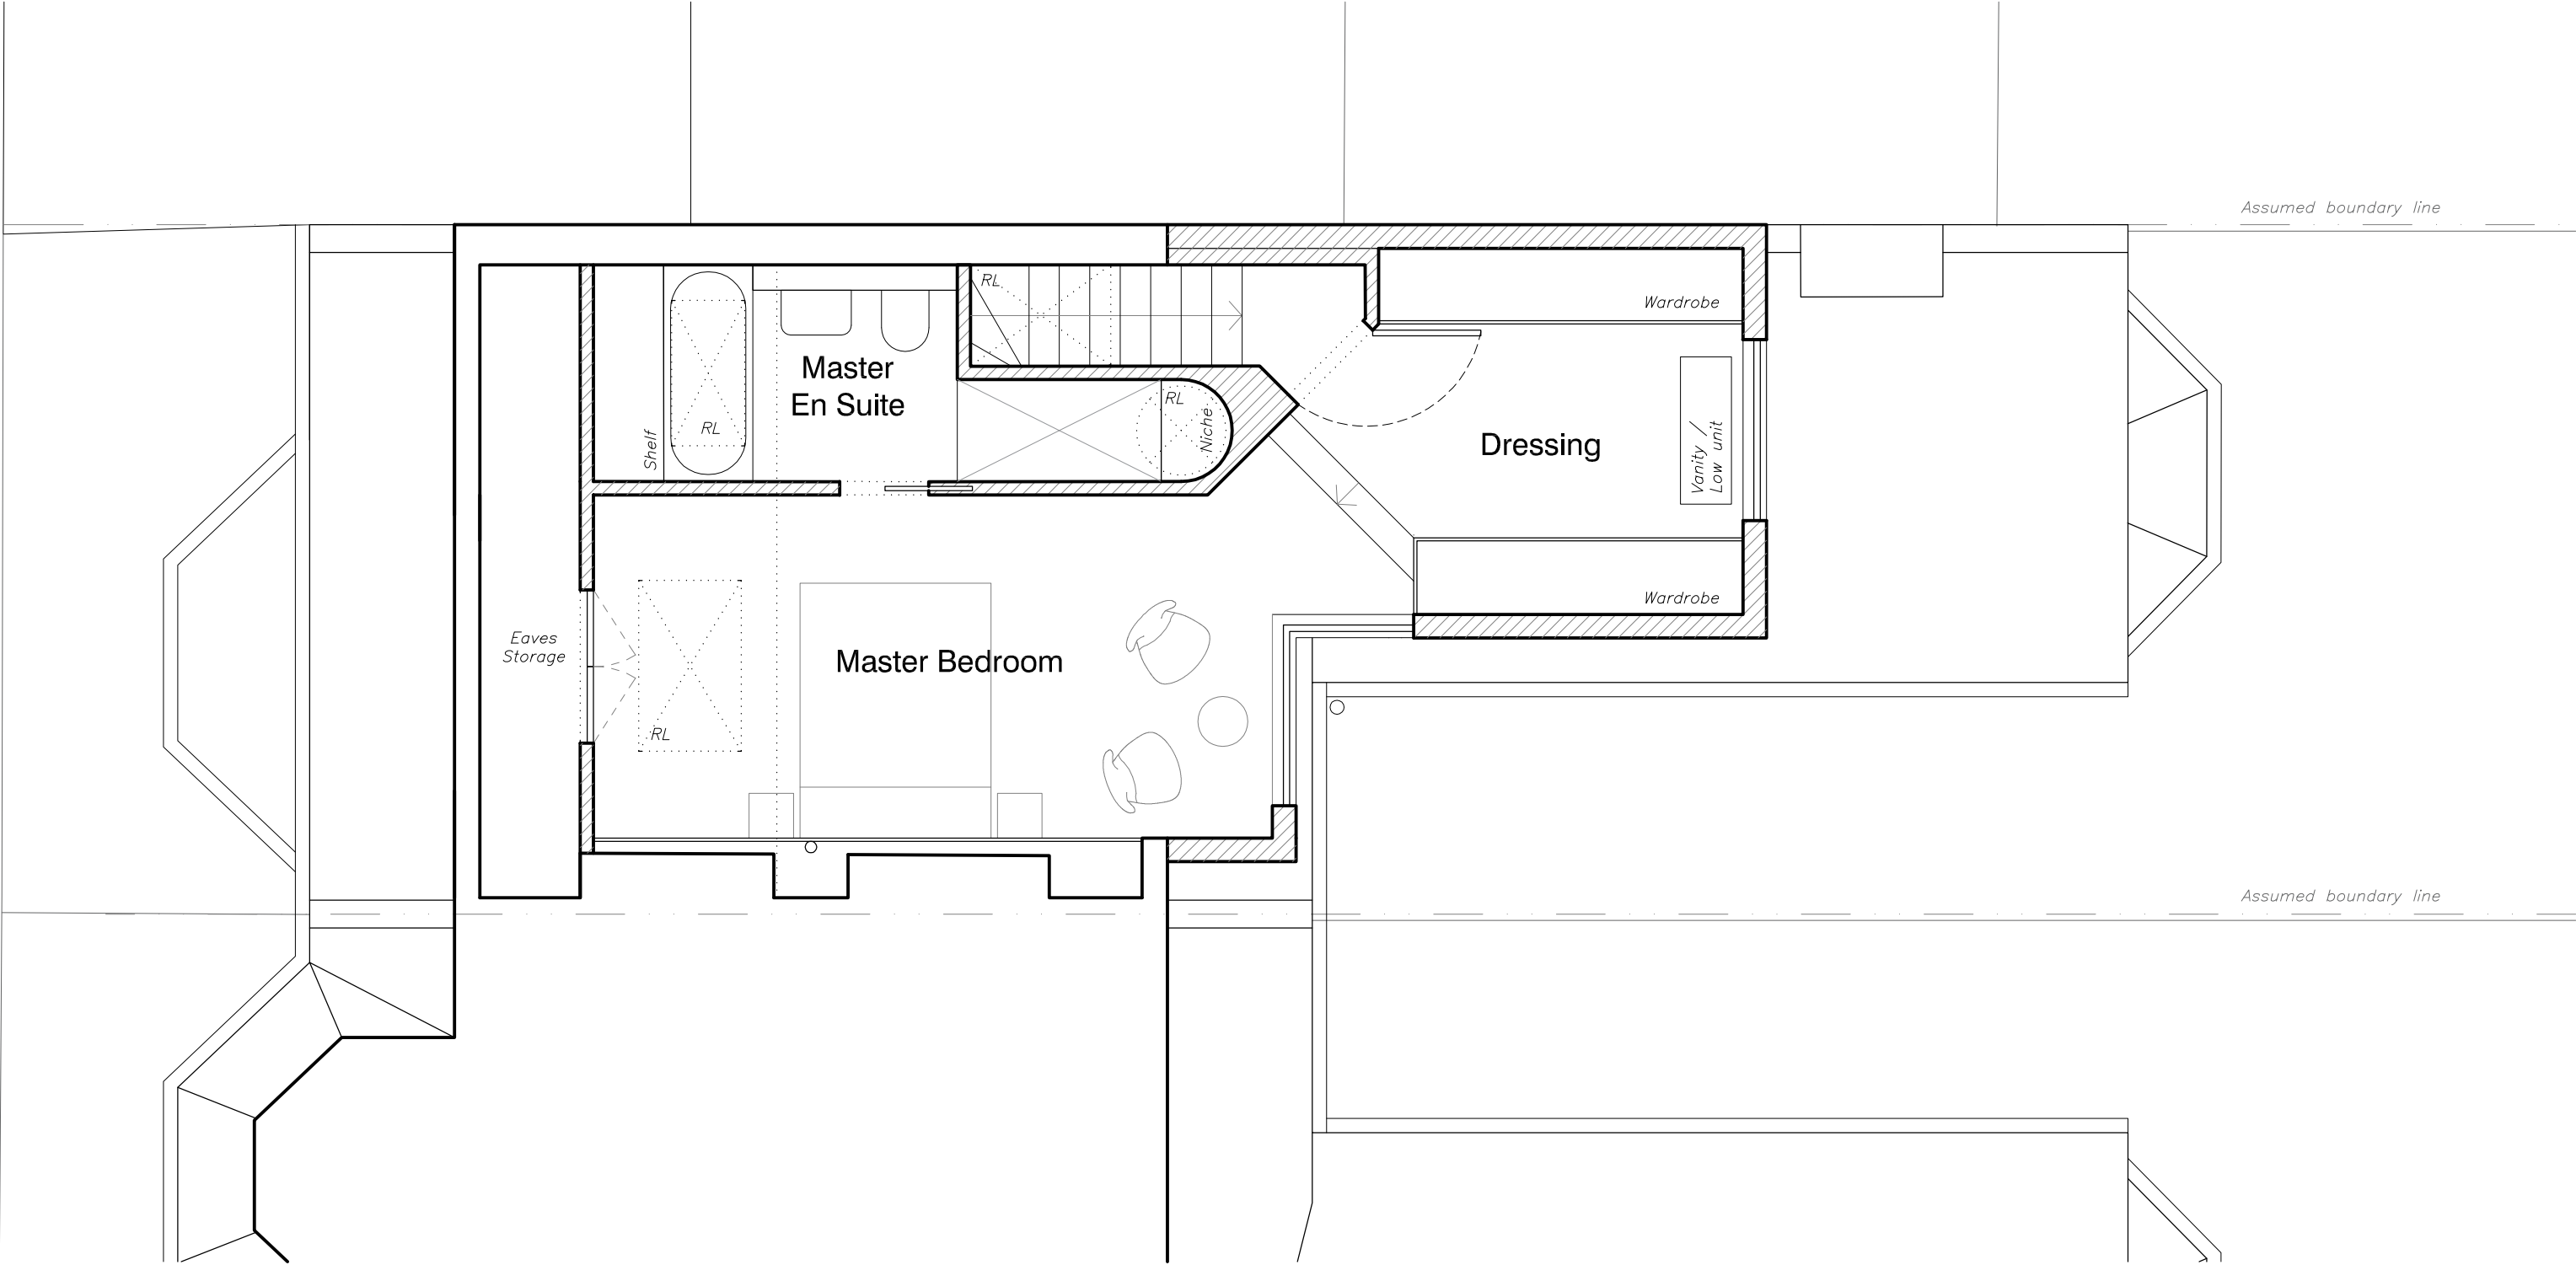

 demolition
 new construction



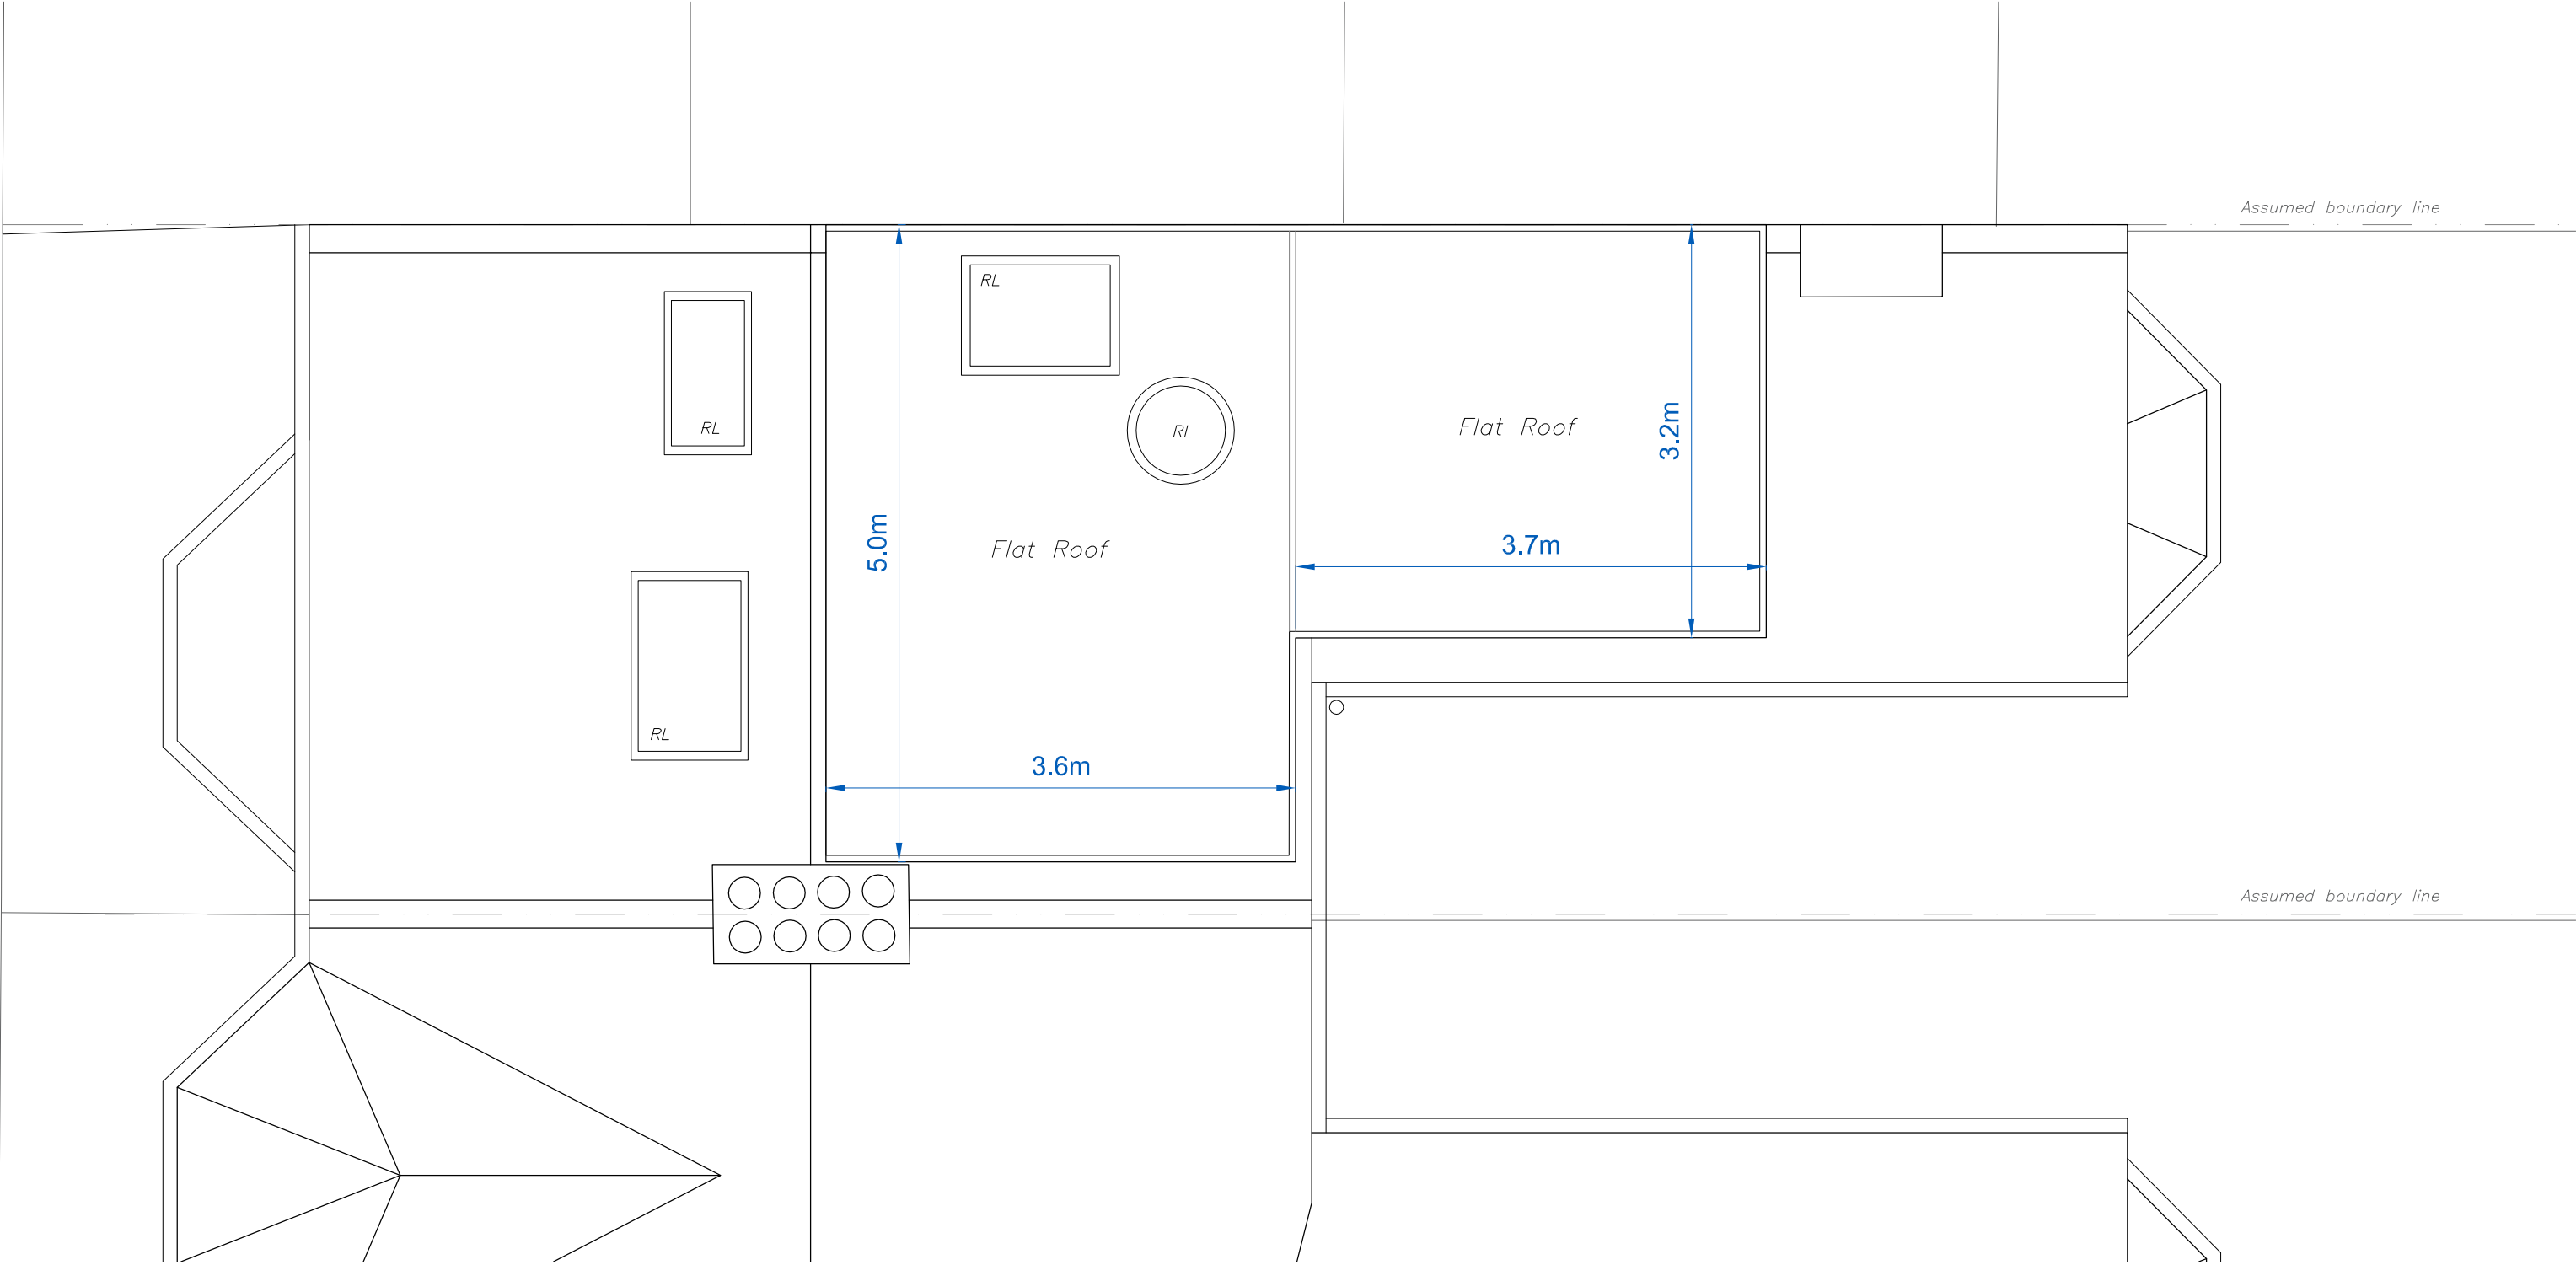


demolition

new construction





PROPOSED FRONT ELEVATION

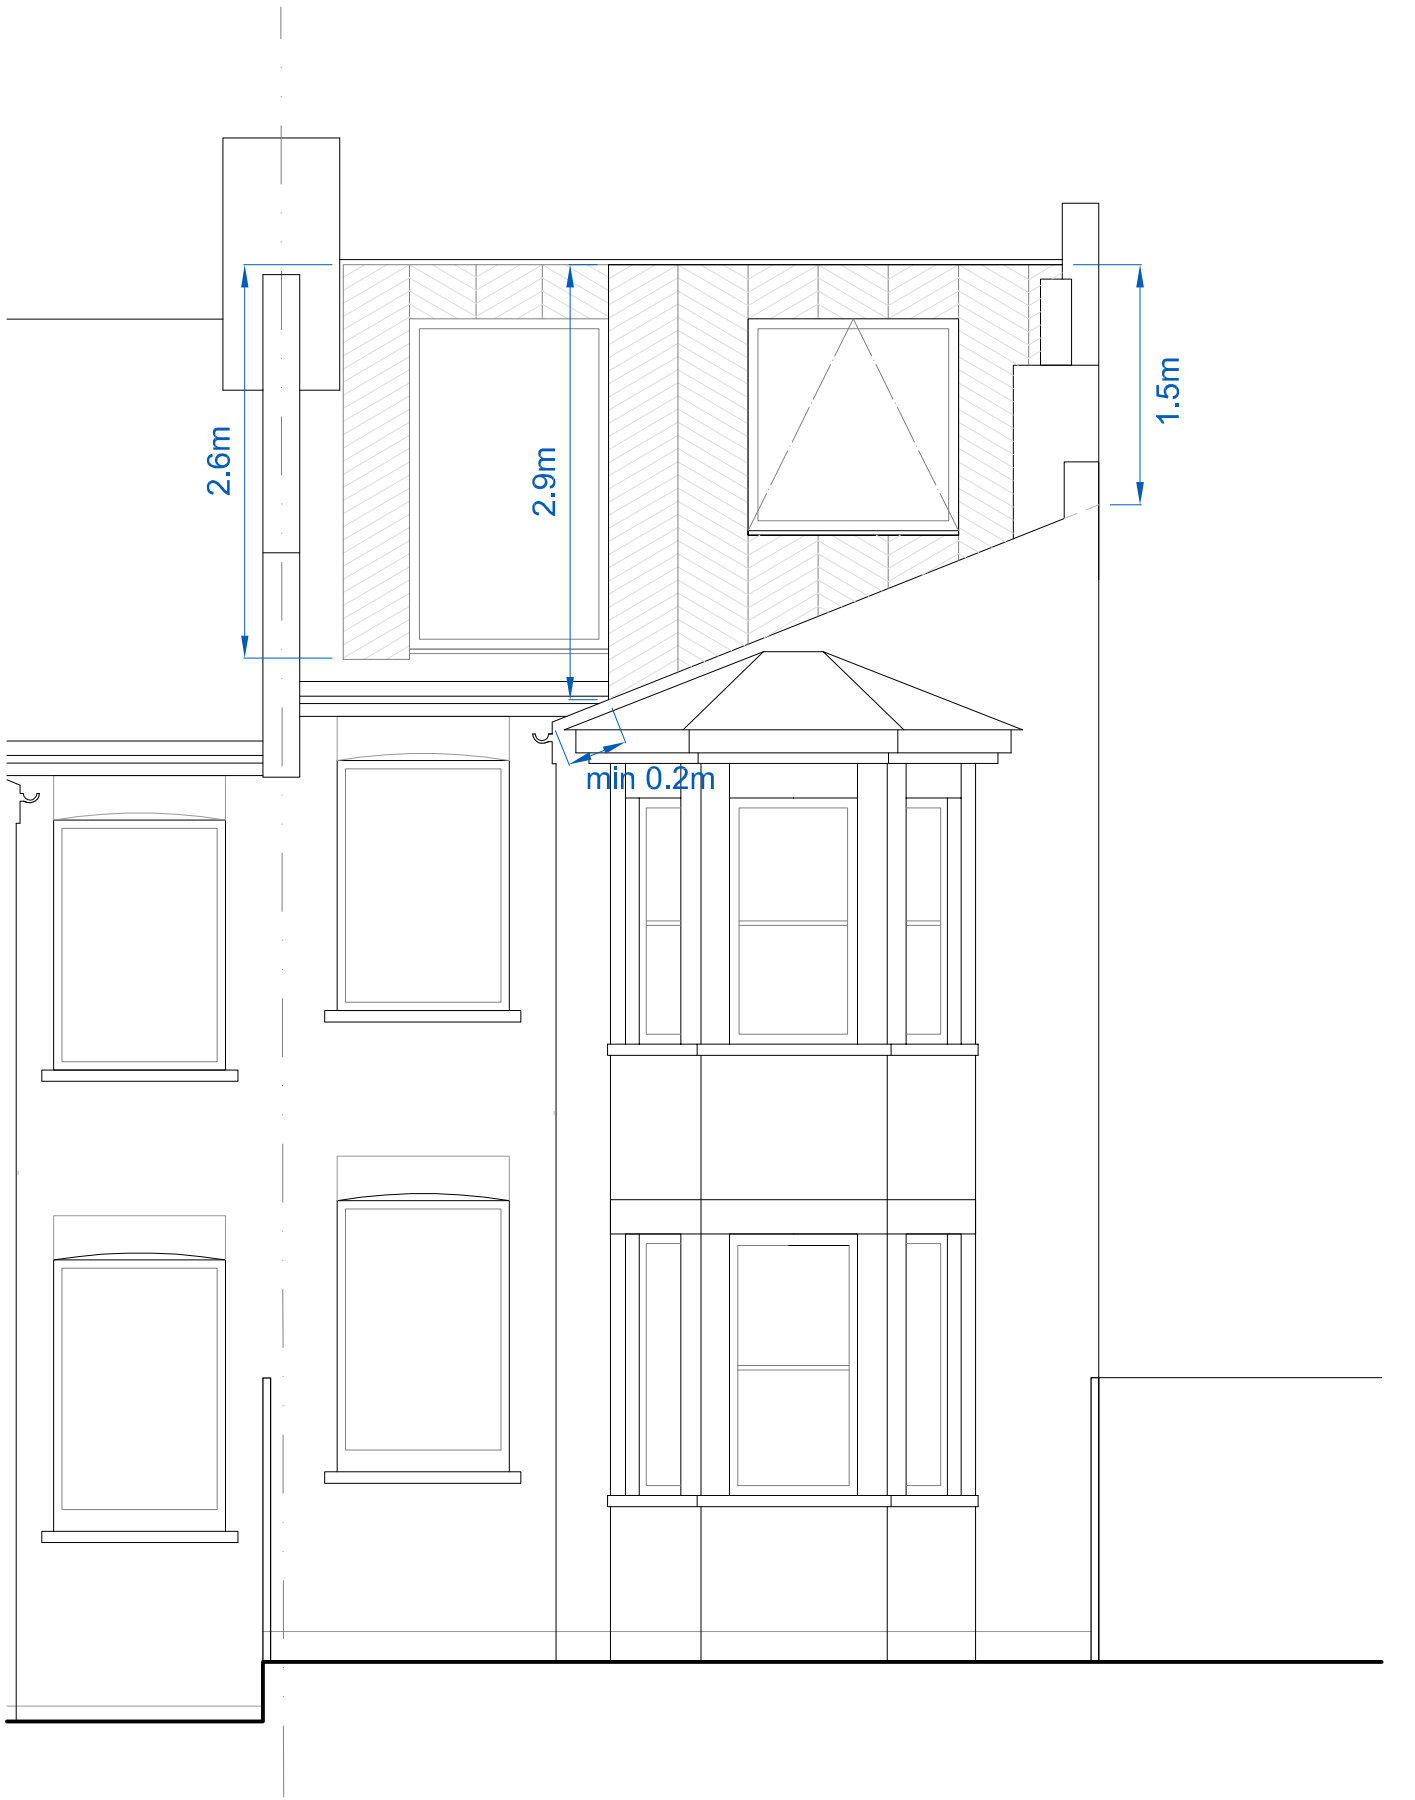

PROPOSED REAR ELEVATION

 demolition
 new construction



