


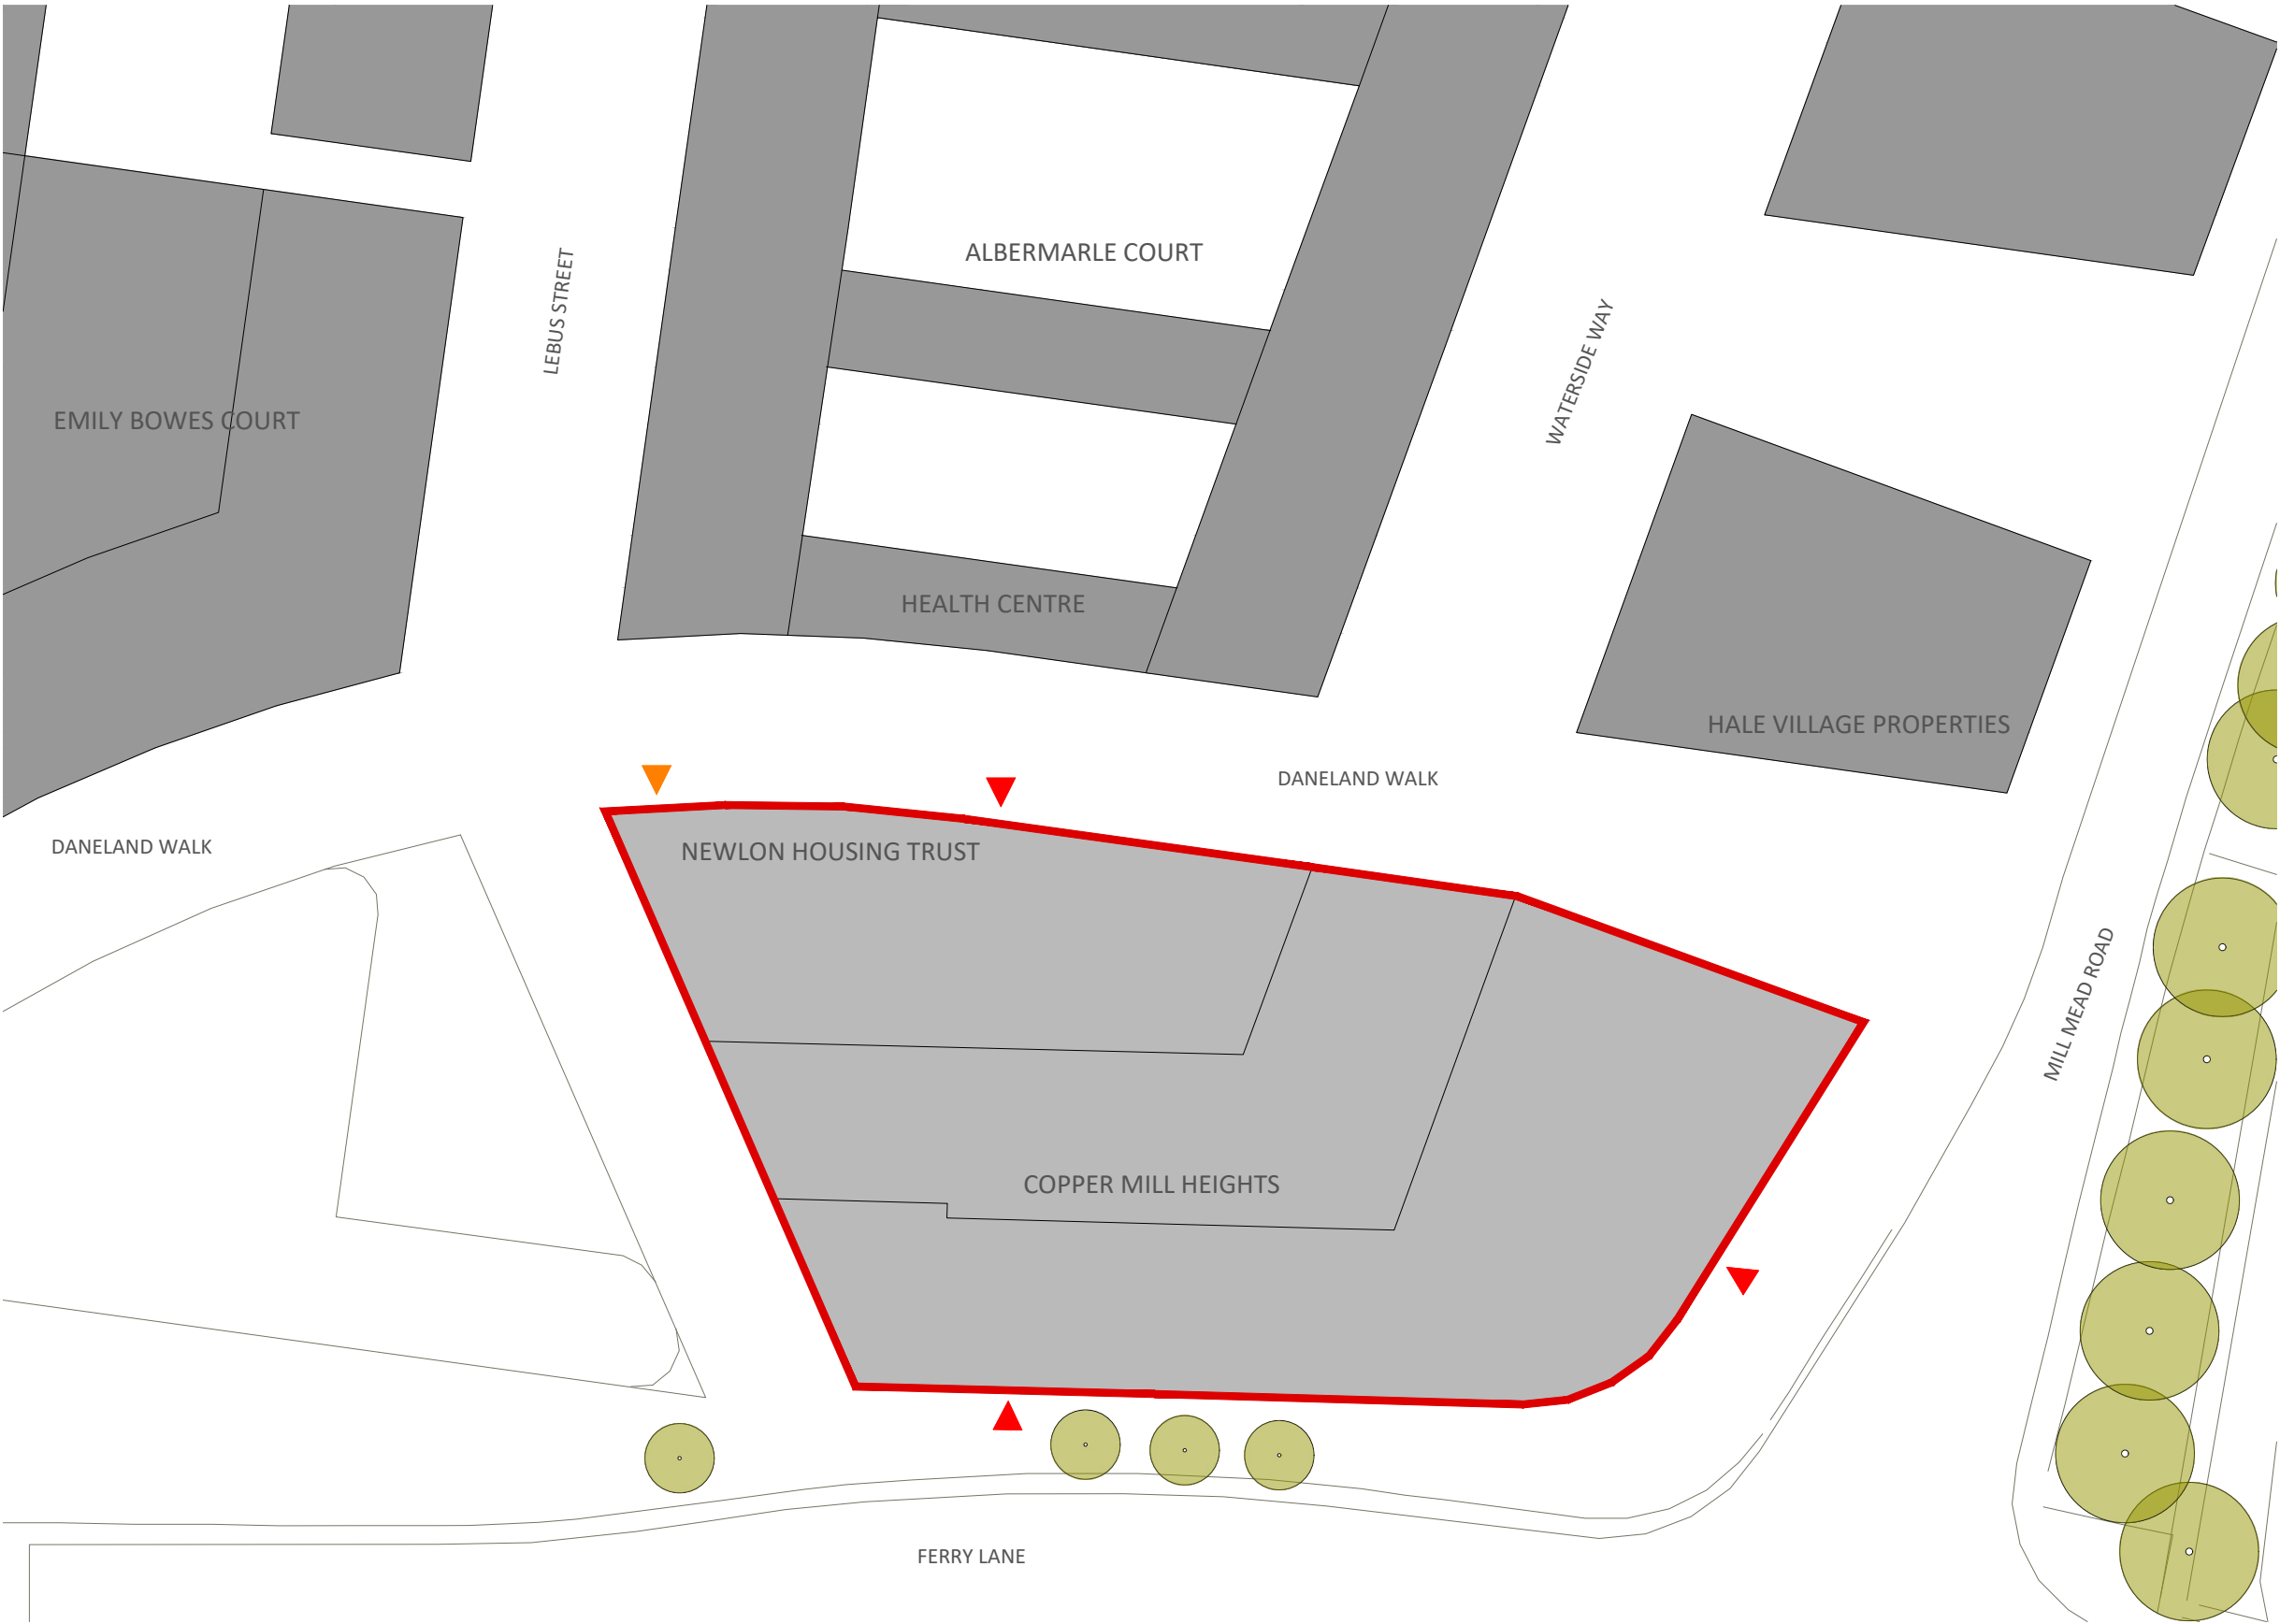

DISCLAIMER :

All dimensions and levels to be checked on site by contractor prior to preparation of shop/specialist drawings and commencement of work on site.

This drawing and the copyrights and patents therein are the property of Martin Arnold Ltd and may not be used or reproduced without consent.

This drawing is to be read in conjunction with all relevant consultants' and/or specialists' drawings and documents and any discrepancies or variations are to be notified to Martin Arnold Ltd before the affected work commences.

MA Code (for MA use only): NEW3436

D03	04.08.22	MA	Issued for CoL application
W01	26.11.21	MA	Issued for construction
D02	28.09.21	MA	Issued for planning submission
D01	16.09.21	MA	Issued for NMA application
W00	07.05.21	MA	PPC Aluminium cladding in lieu of Petrarch & HPL Preliminary issue for comments
T00	26.02.21	PM	Purpose of issue changed. Tender addendum
D00	10.06.20	SY	For planning submission
C00	03.06.20	SY	Issue for comment

Rev	Date	By	Description
-----	------	----	-------------



MARTIN ARNOLD
CHARTERED SURVEYORS & CONSTRUCTION CONSULTANTS
4 Guntery Terrace
The Royal Arsenal
London
SE18 6SW
TEL : 020-8317-7557
FAX : 020-8317-7741
EMAIL : initialsurname@martinarnold.co.uk
WEBSITE : www.martinarnold.co.uk

CLIENT :

Newlon Group
4 Daneland Walk, Tottenham Hale,
London N17 9FE

PROJECT :

Copper Mill Heights
Hale Village
Tottenham Hale
London N17 9FE

TITLE :

Proposed Site Layout

Purpose of Issue :

APPROVAL

Drawn : SY Checked By : CL

Date : Jun 2020

Scale : 1:500@A3

Dwg No : 3436-MA-N-SL-DR-0701-D03

Note :
Base drawing provided by KSS Design Group