
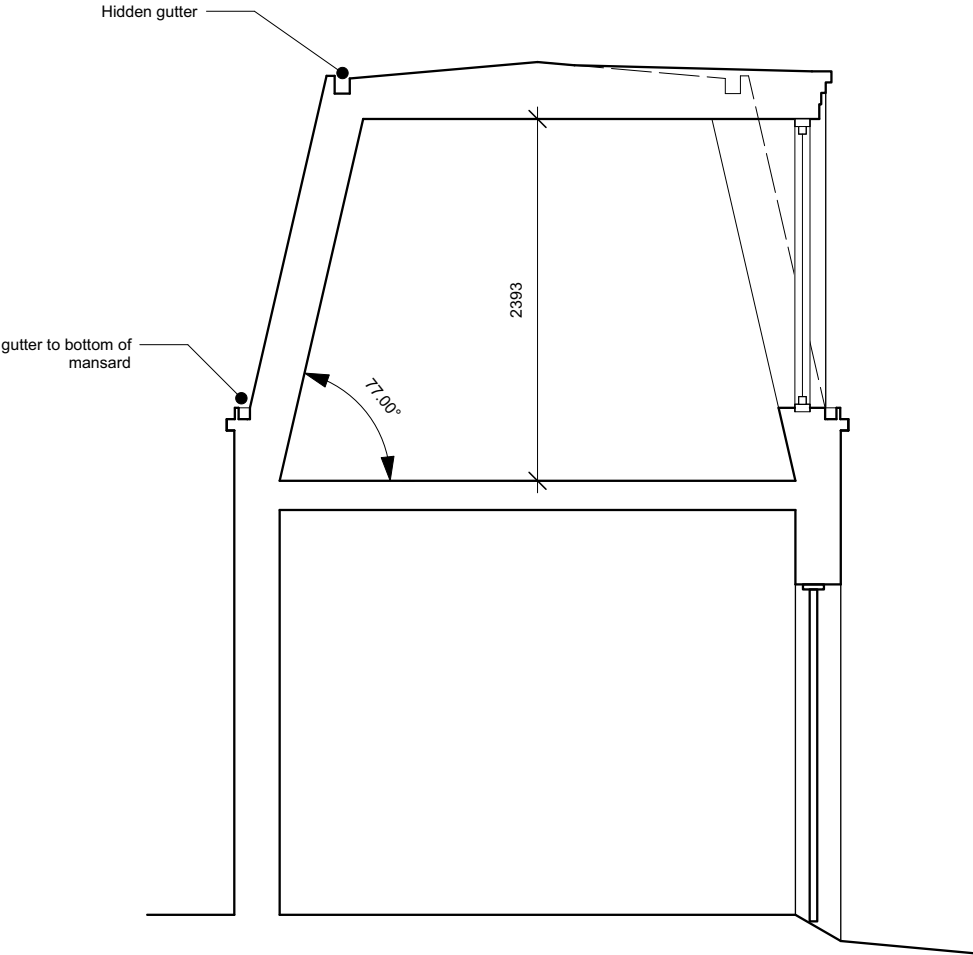


NOTE :
This drawing / document is intended for planning purposes, do not use this as Construction information unless it is issued for Construction.
This drawing is copyright by Native North Ltd.

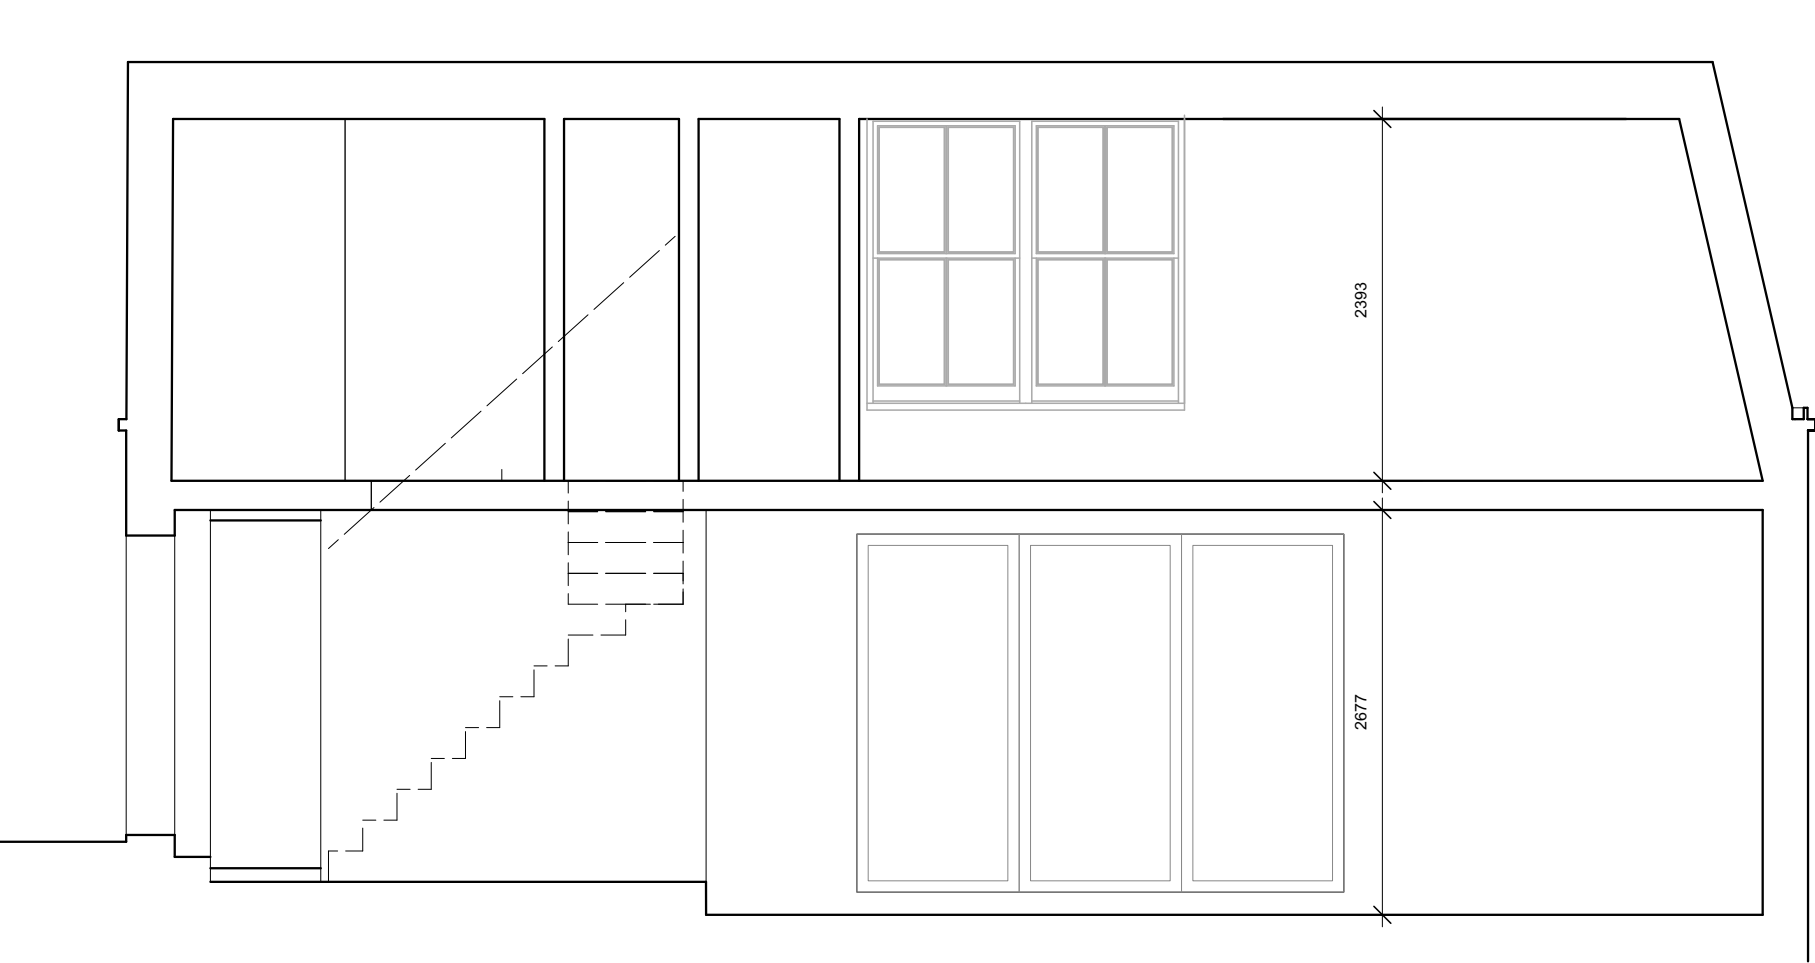

Issue Notes		Date	No.
native		north	
Sheet No. 370-01			
Scale As Shown @ A3		Project No. 22-08	
Drawn By OW		Date 19/08/2022	
Project ID PLANNING			
Sheet Title Proposed Sections			
Project Title 75 Hillfield Park			
native north architects Unit 12a, 5 Durham Yard Teesdale Street London, E2 6QF justin@nativenorth.co www.nativenorth.co +44(0)20 3488 1312			