
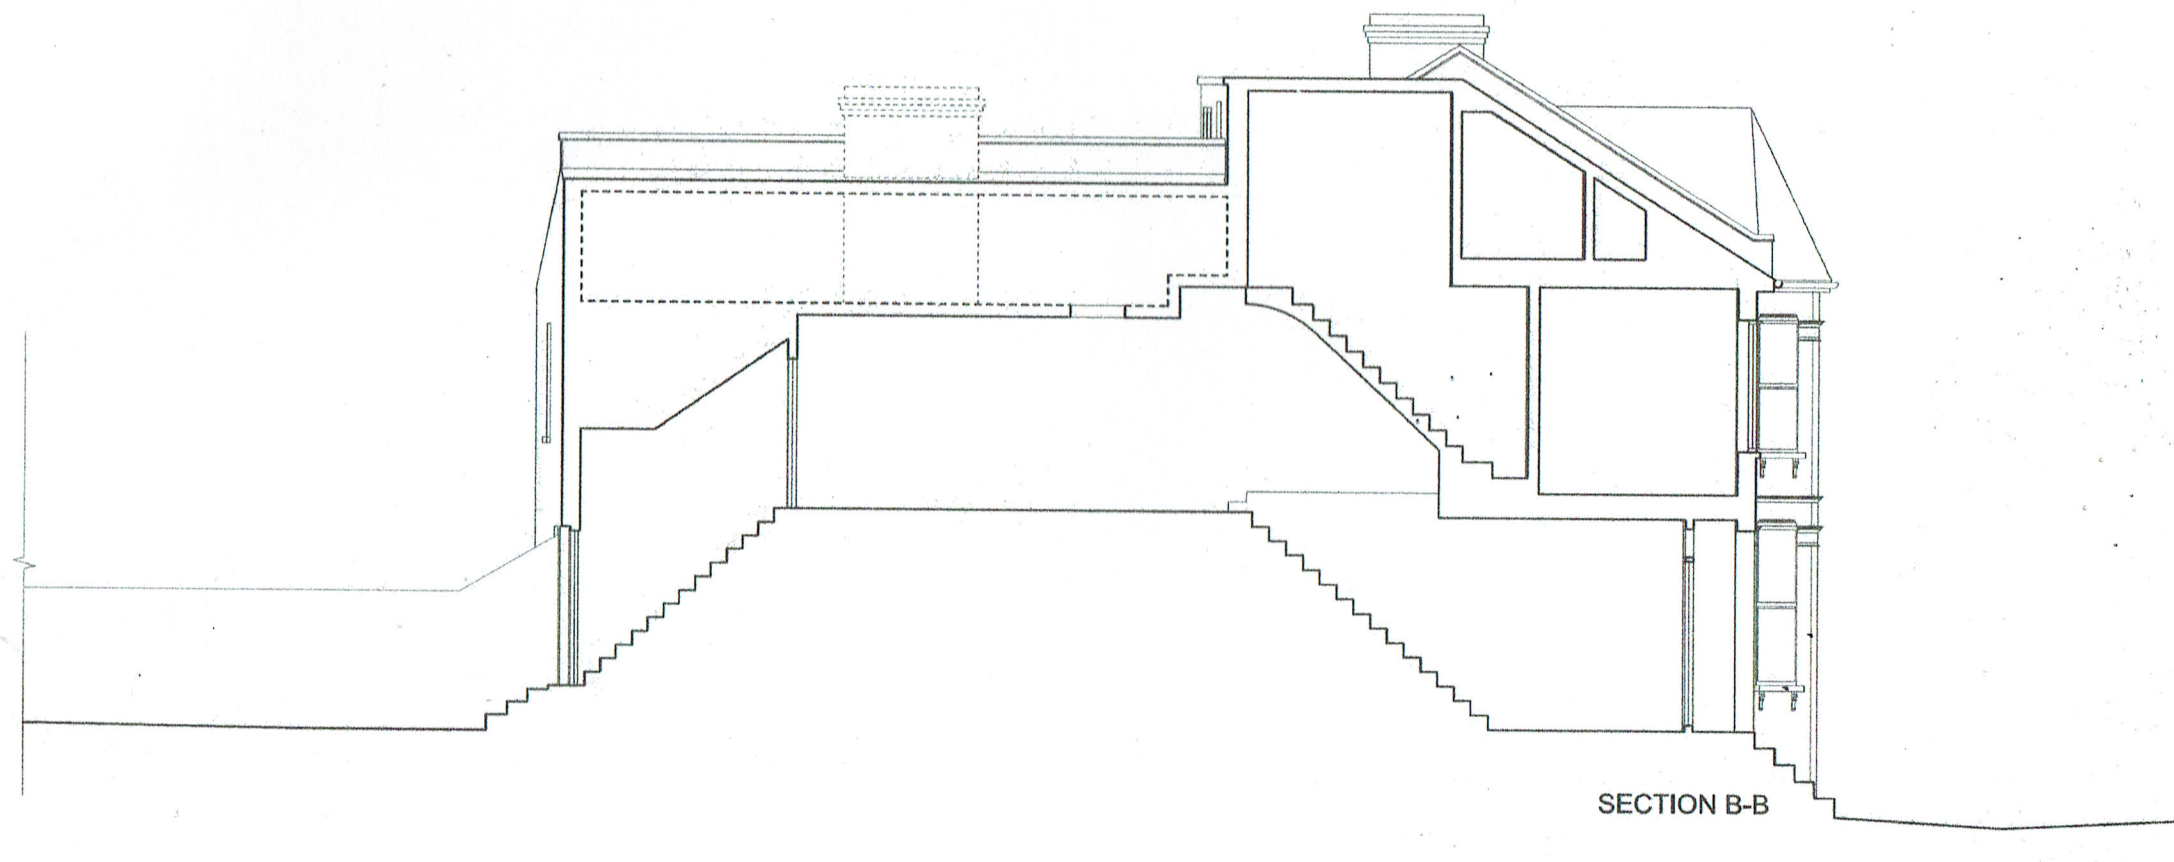


CAROLYN SQUIRE
 DIP ARCH RIBA
 122 CHURCH WALK
 LONDON N16 8QW
 TEL 020 7254 0624
 FAX 020 7503 9769

JOB No: 2216/7
 DATE: SEPT 22
 SCALE: 1:100 @ A3

PROJECT: 9 ALBERT ROAD
 N22 7AA

DRAWING: EXISTING SECTION B-B

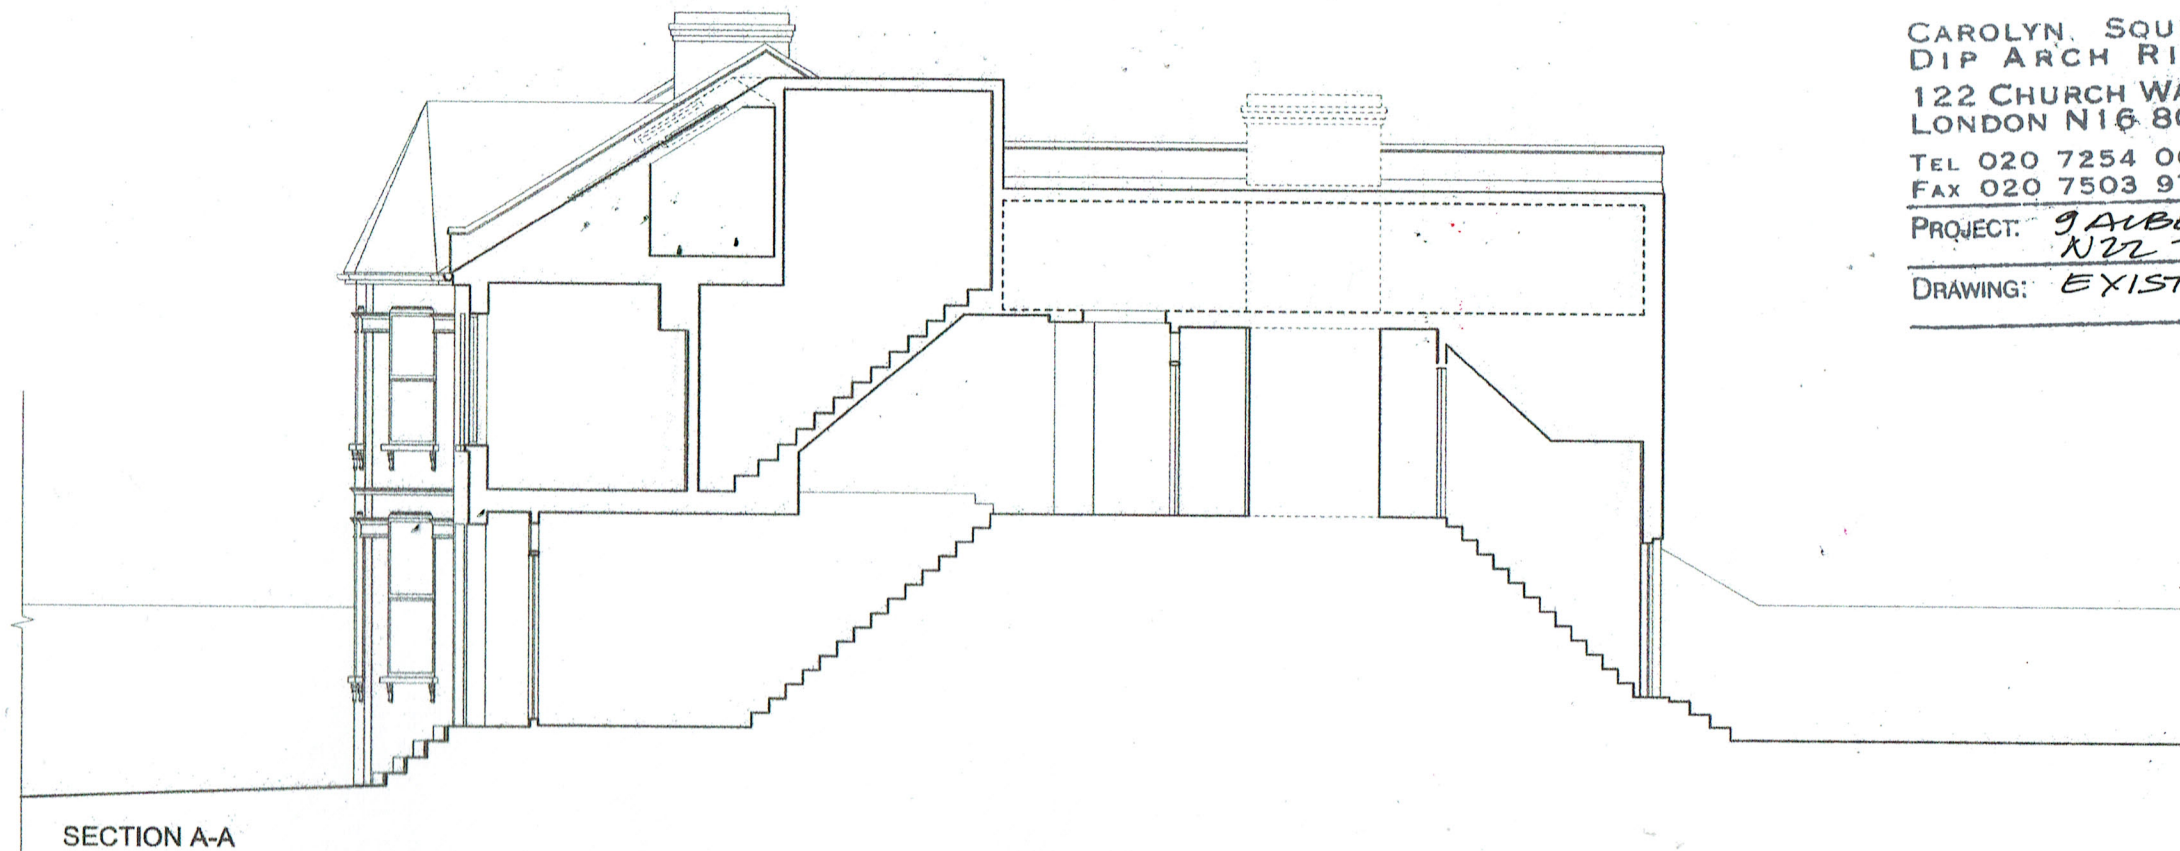

0 1 2 3 4m