


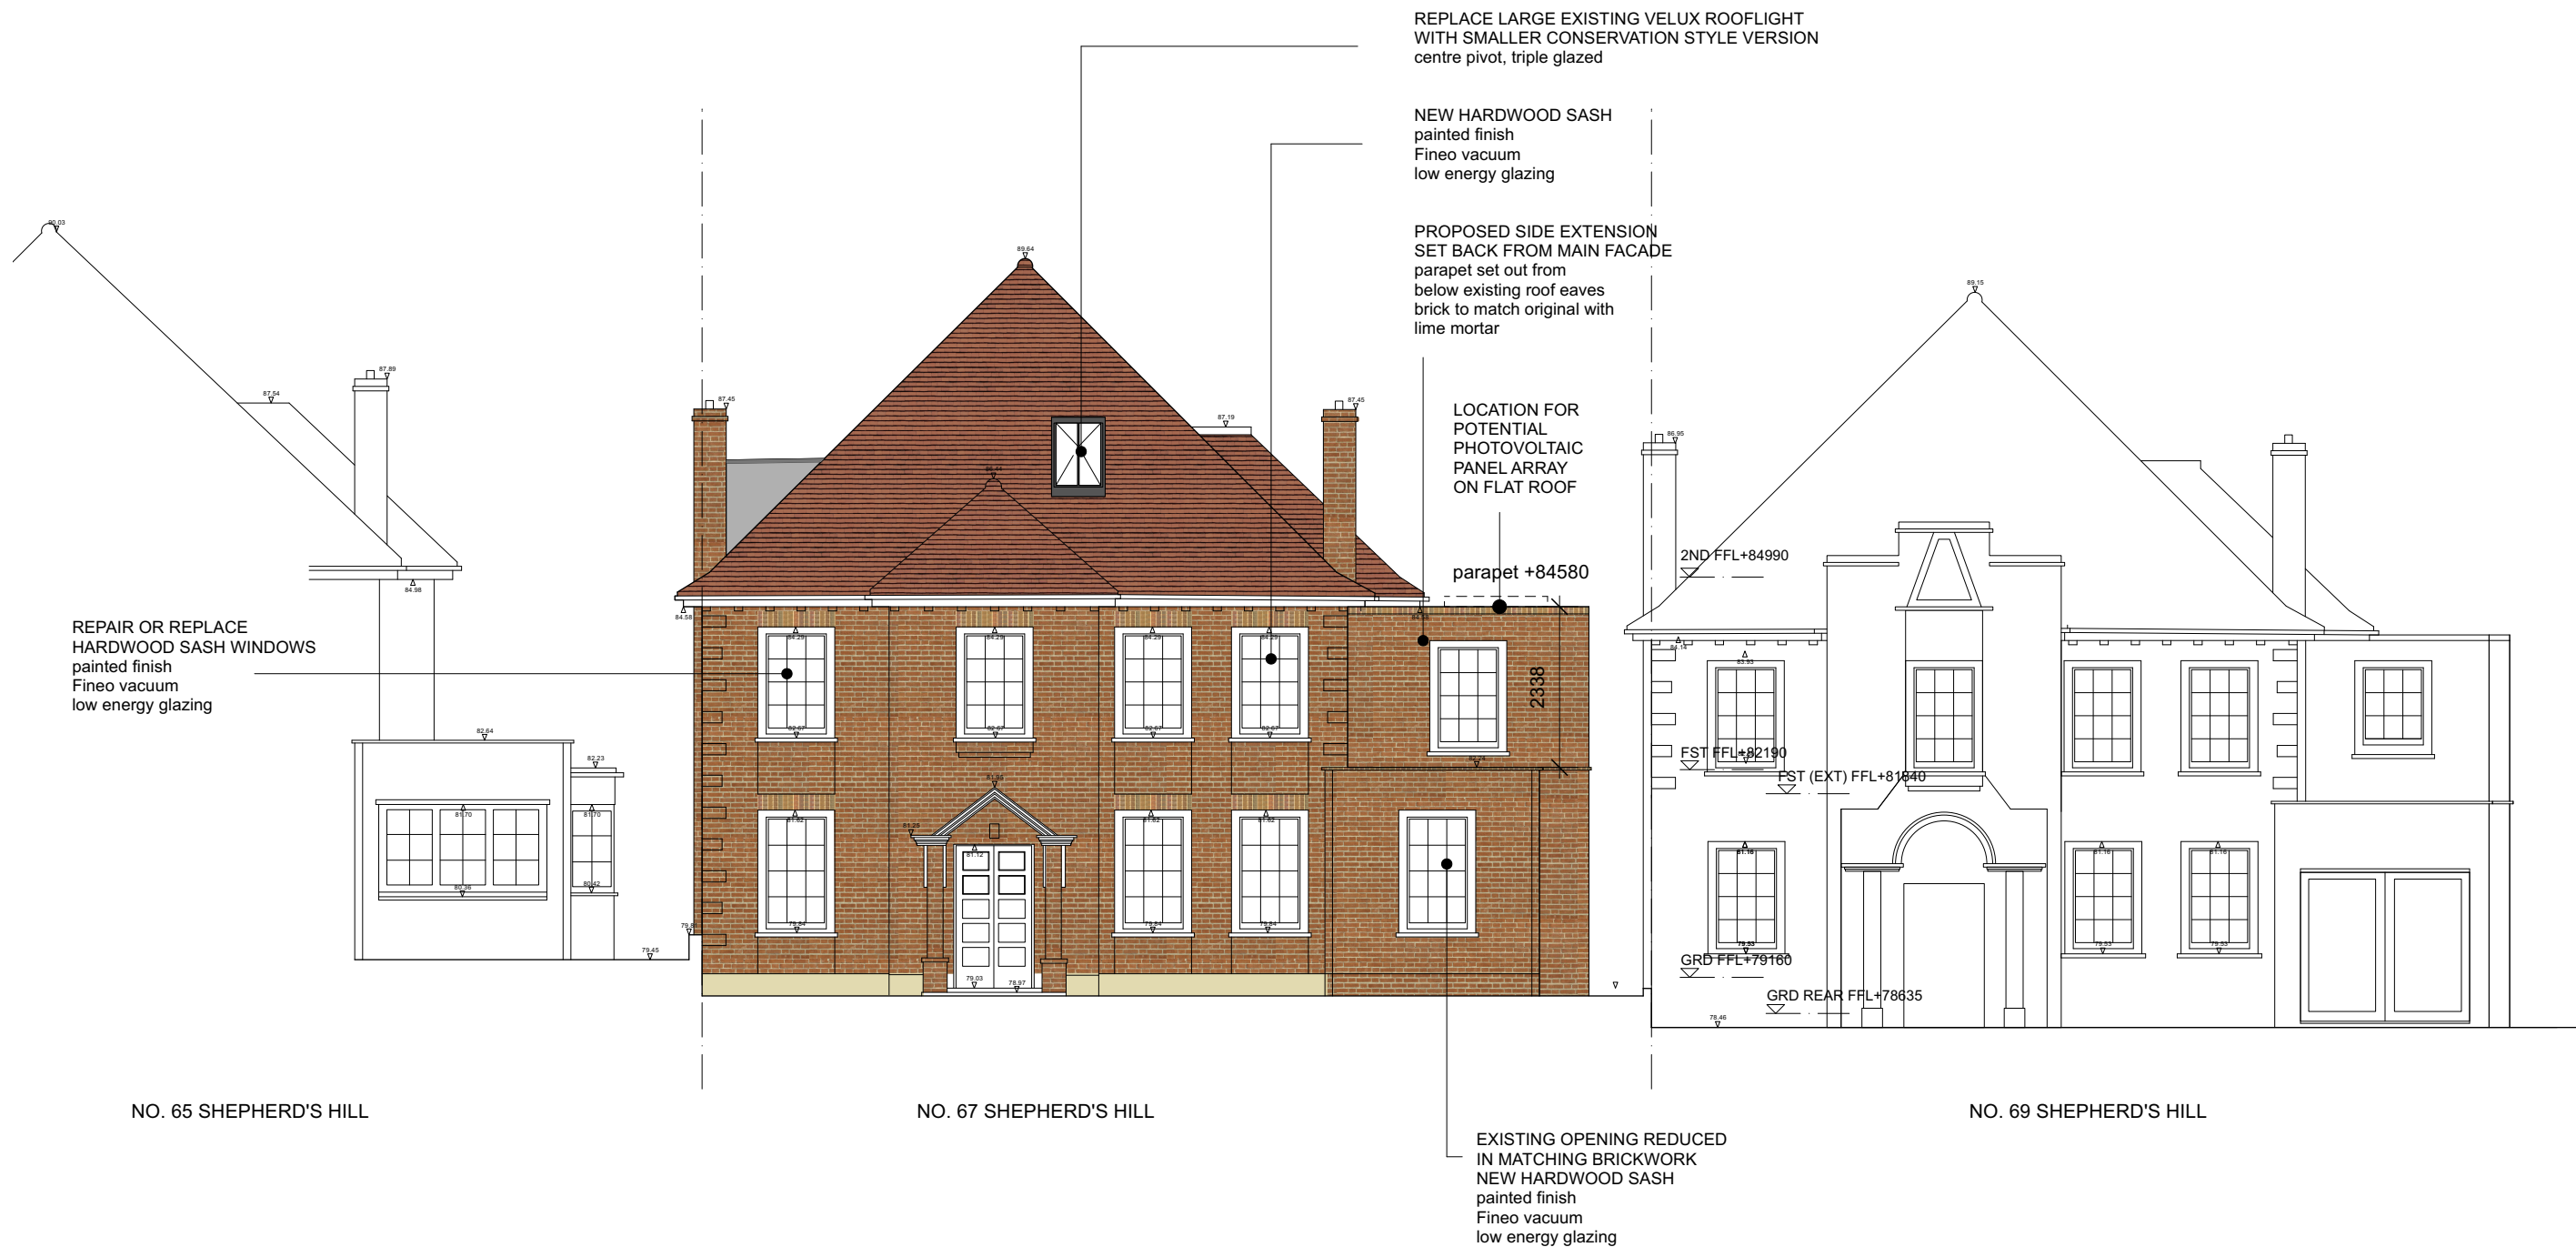

0 1 2 3 4 5 M

1 Proposed Elevation to Shepherds Hill
Scale: 1:100

0 10 20 30 40 50 mm
Paper Scale

DAVID RUSSELL ARCHITECT
94 Revelon Road, London, SE4 2PR, UK
M: +44 (0) 774 884 7288
E: info@davidrussellarchitect.com

Project
67 Shepherd's Hill

Drawing Title
Existing Elevation to Shepherds Hill

0mm
DO NOT SCALE FROM THIS DRAWING
ALL DISCREPANCIES TO BE REPORTED
©2021 David Russell

Revision	Date
	20.09.2022
Project	Scale
67 Shepherd's Hill	1:100 @A3
Drawing Title	Job No./ Stage/ Drawing No.
Existing Elevation to Shepherds Hill	016_PL_018
0mm	100mm
50mm	Revision