


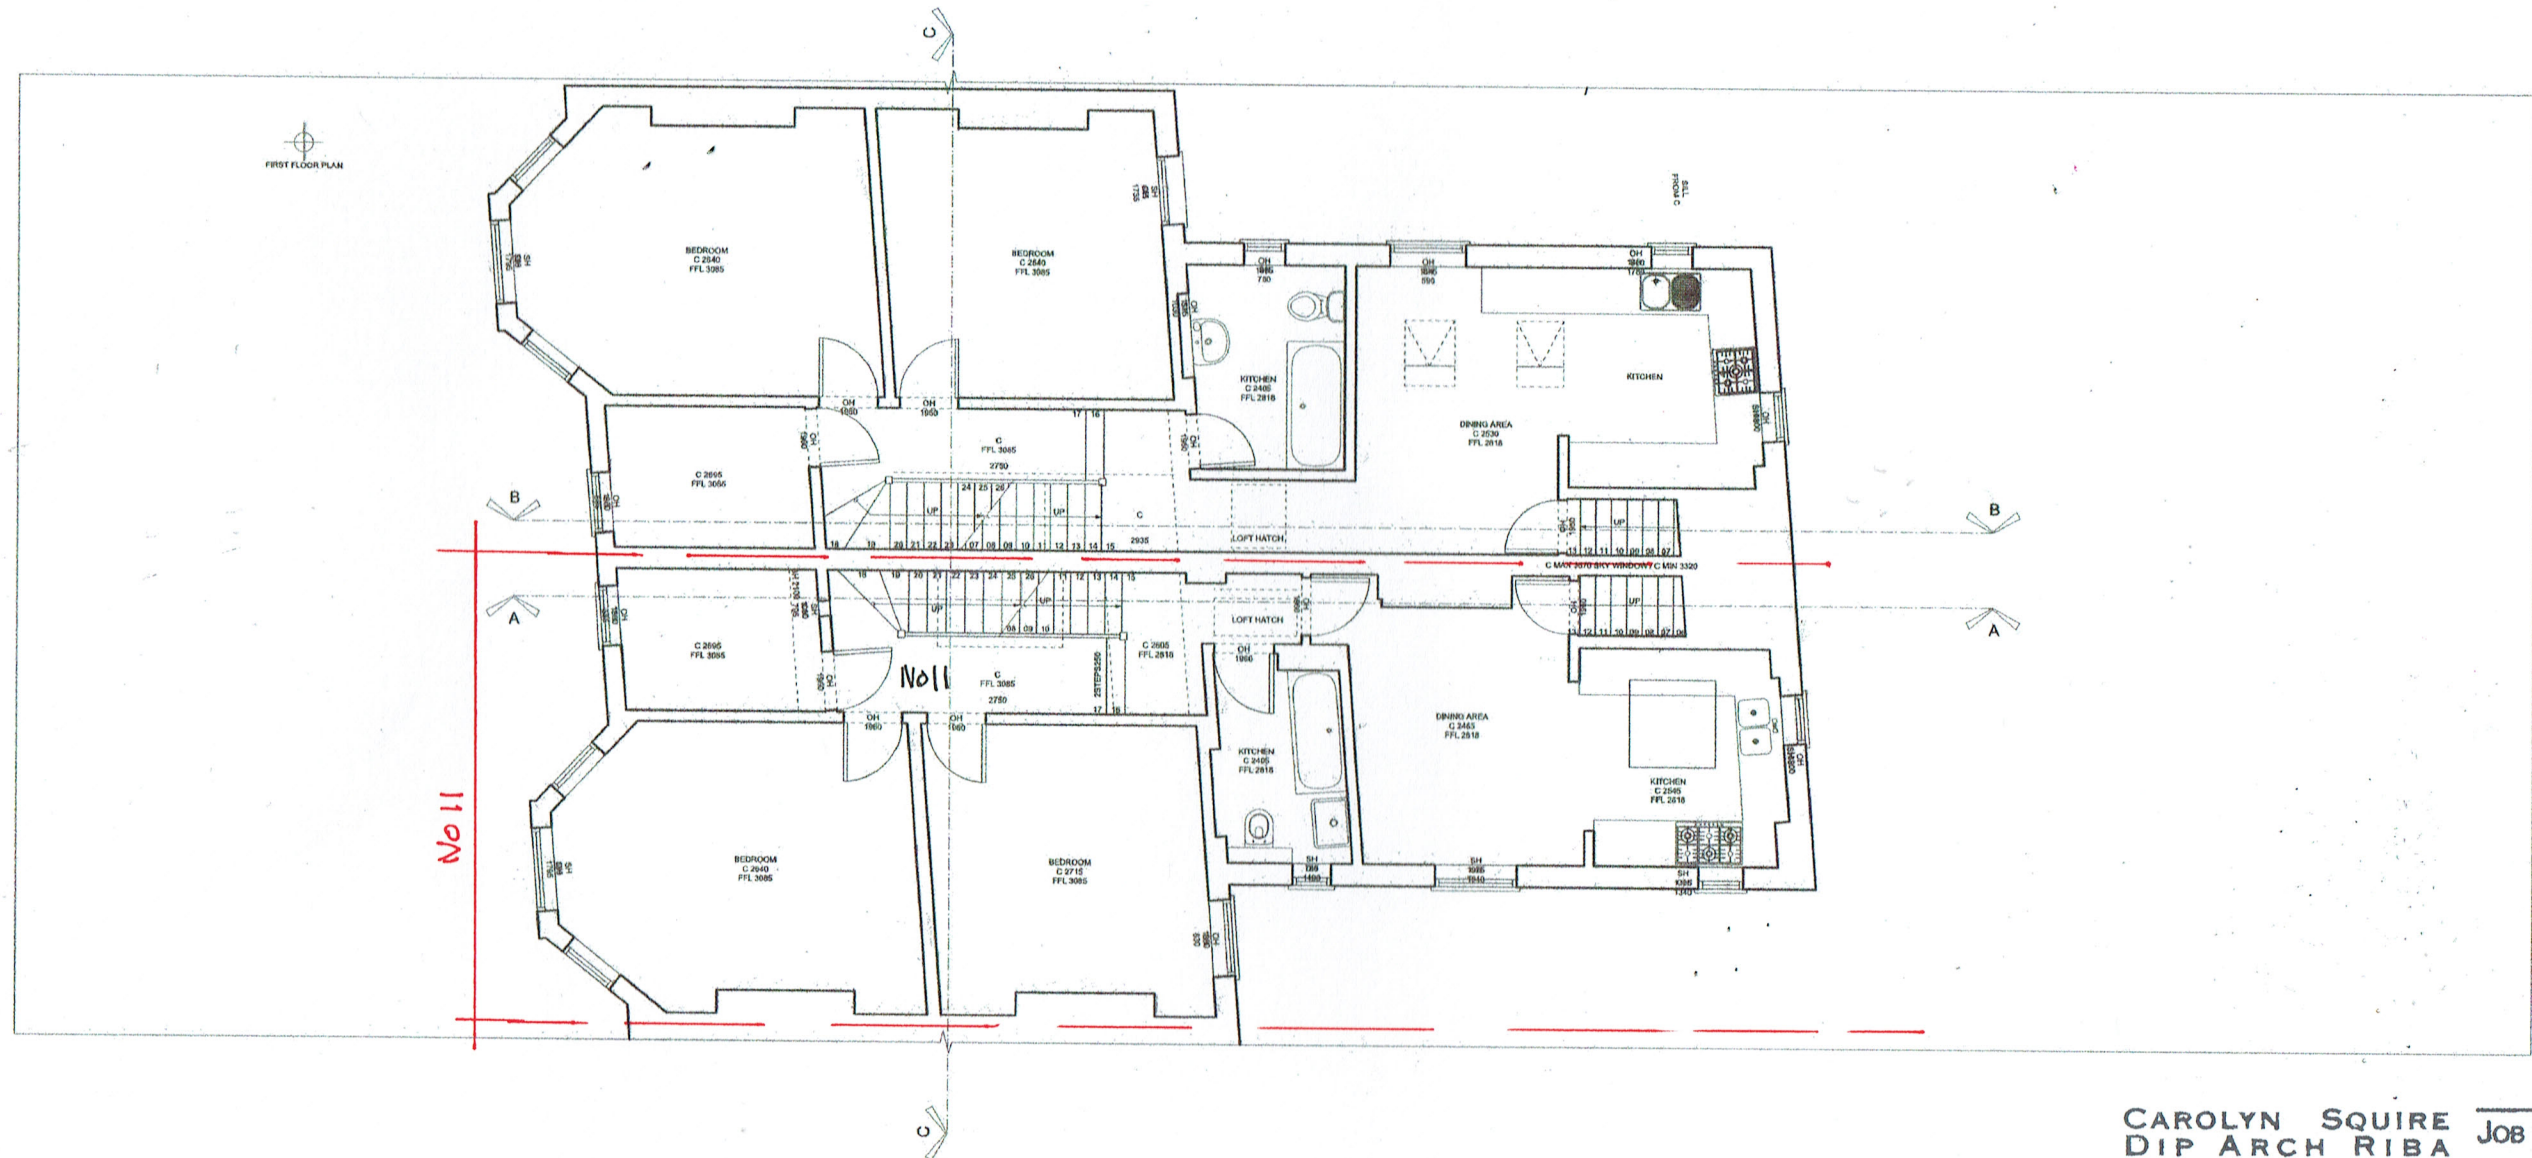


CAROLYN SQUIRE
DIP ARCH RIBA
122 CHURCH WALK
LONDON N16 8QW
TEL 020 7254 0624
FAX 020 7503 9769

JOB No: 2217/2
DATE: SEPT 22
SCALE: 1:100 @ A3

PROJECT: 11 AUBERT ROAD
ND2 7 AA

DRAWING: EXISTING FIRST FLOOR
PLAN

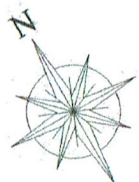

0 1 2 3 4m