


Block Plan
Scale: 1:200

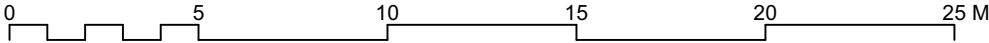

Notes		DO NOT SCALE - Use Figure Dimensions Only IF IN DOUBT - ASK	
Revisions			
Haringey Heritage Action Zone			
Block Plan			
8 Bruce Grove			
ROGER MEARS ARCHITECTS LLP			
Union Chapel, Compton Avenue		London N1 2XD	
rma@rmears.co.uk www.rmears.co.uk		tel 020 7359 8222 © Roger Mears Architects LLP 2022	
Date	Scale	Job No.	Dwg No.
Jan 2022	1:200@A3 1:100@A1	2141	BG08-00.2