



CAROLYN SQUIRE  
 DIP ARCH RIBA  
 122 CHURCH WALK  
 LONDON N16 8QW  
 TEL 020 7254 0624  
 FAX 020 7503 9769

JOB No: 2217/14  
 DATE: SEPT 22  
 SCALE: 1:100 @ A3

PROJECT: 11 ALBERT ROAD  
 N22 TAA  
 DRAWING: PROPOSED SECTION A-A

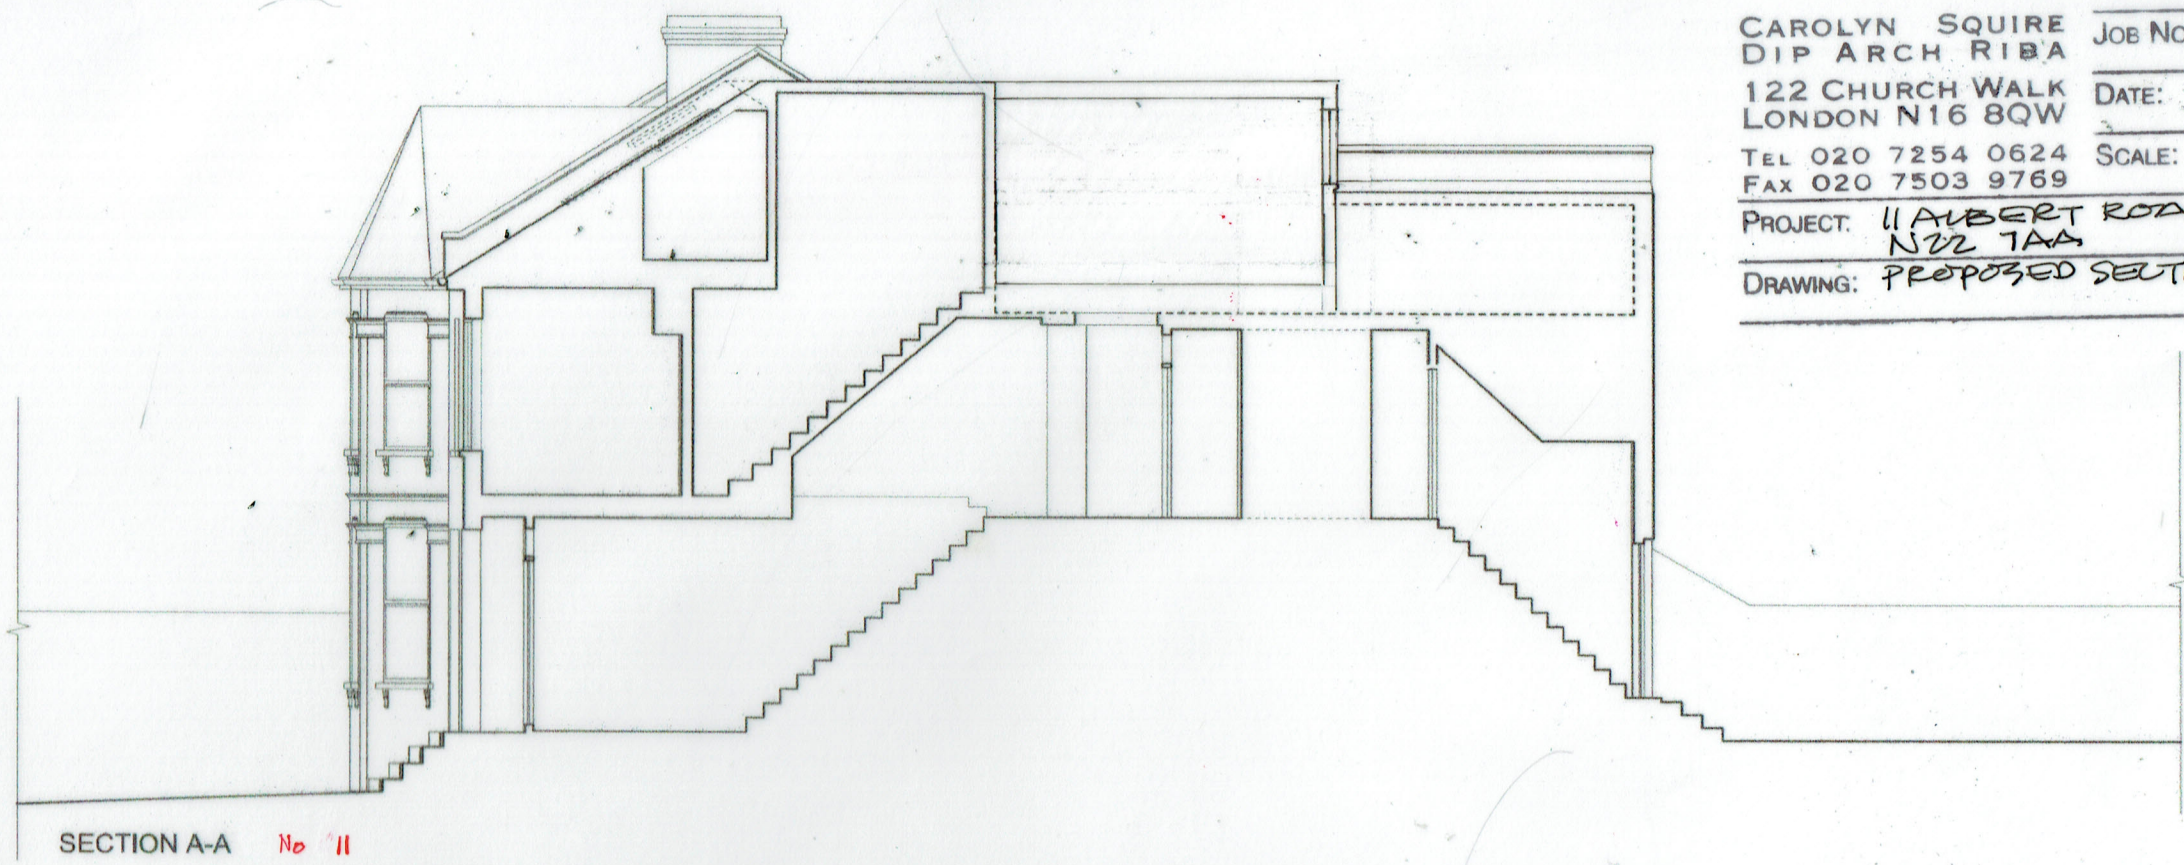

SECTION A-A No 11

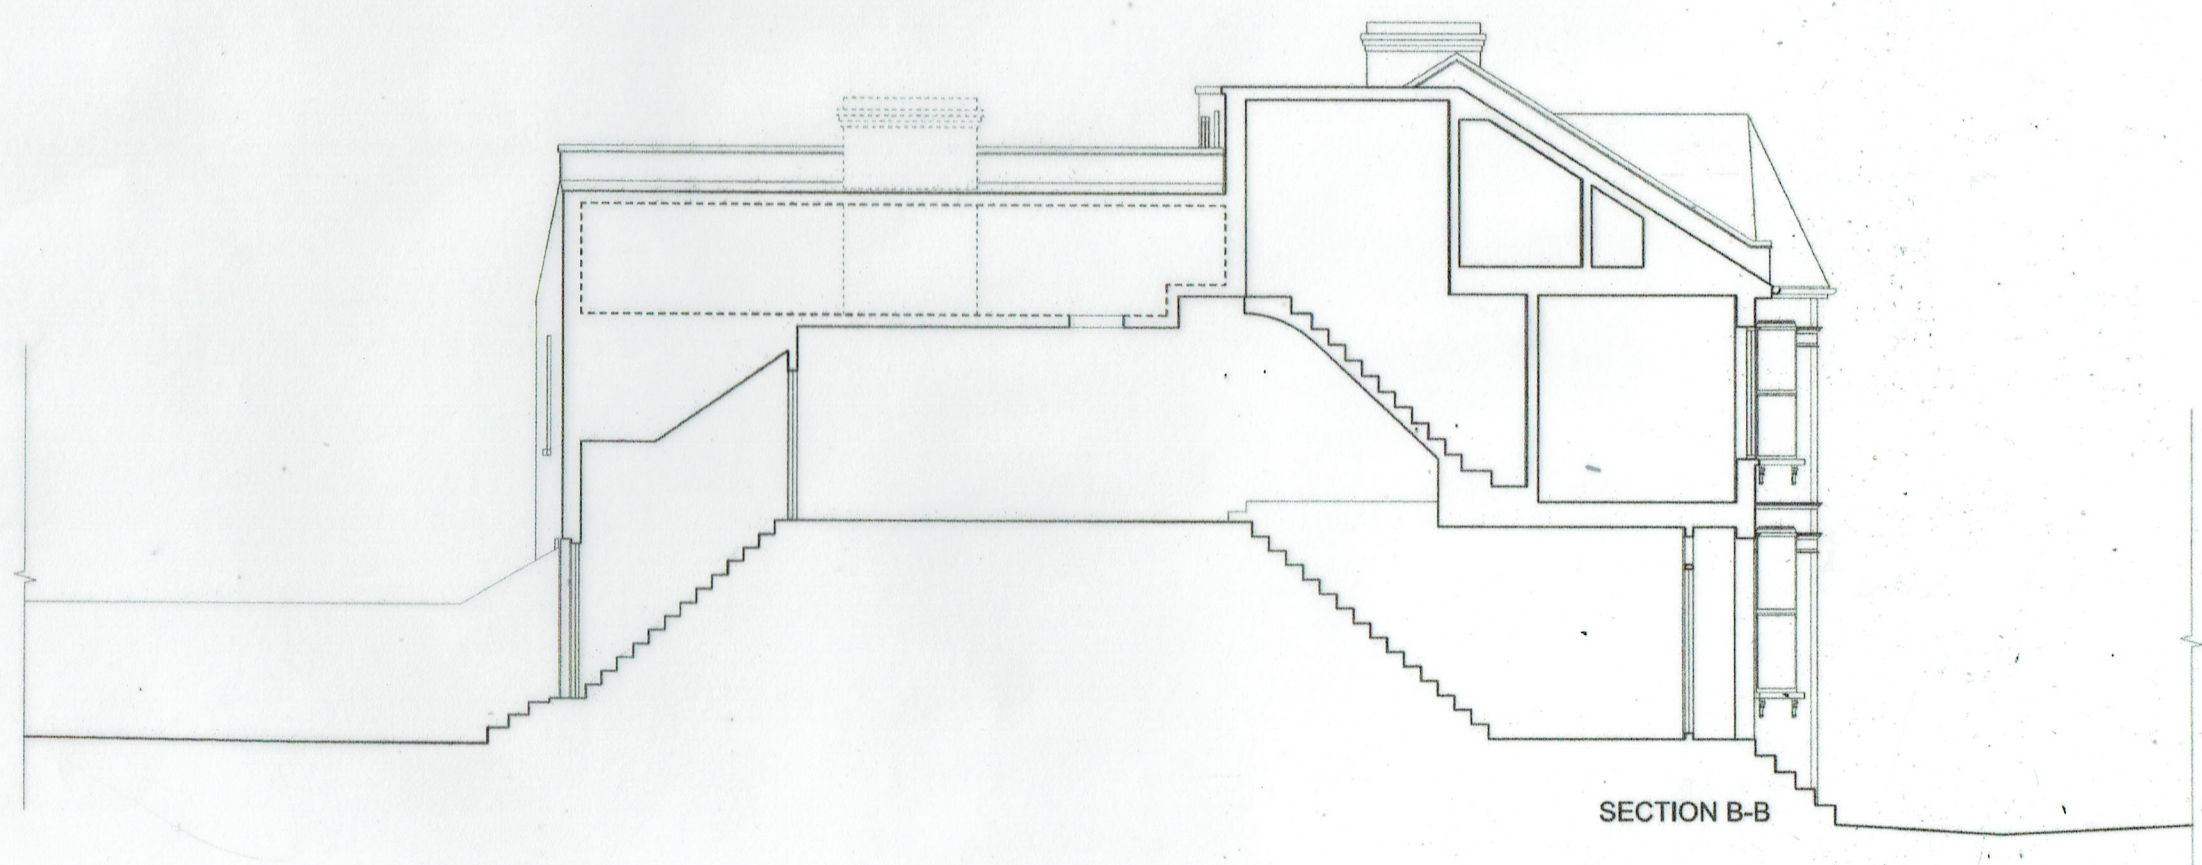

SECTION B-B

