



16 MILTON AVENUE N6 5QE

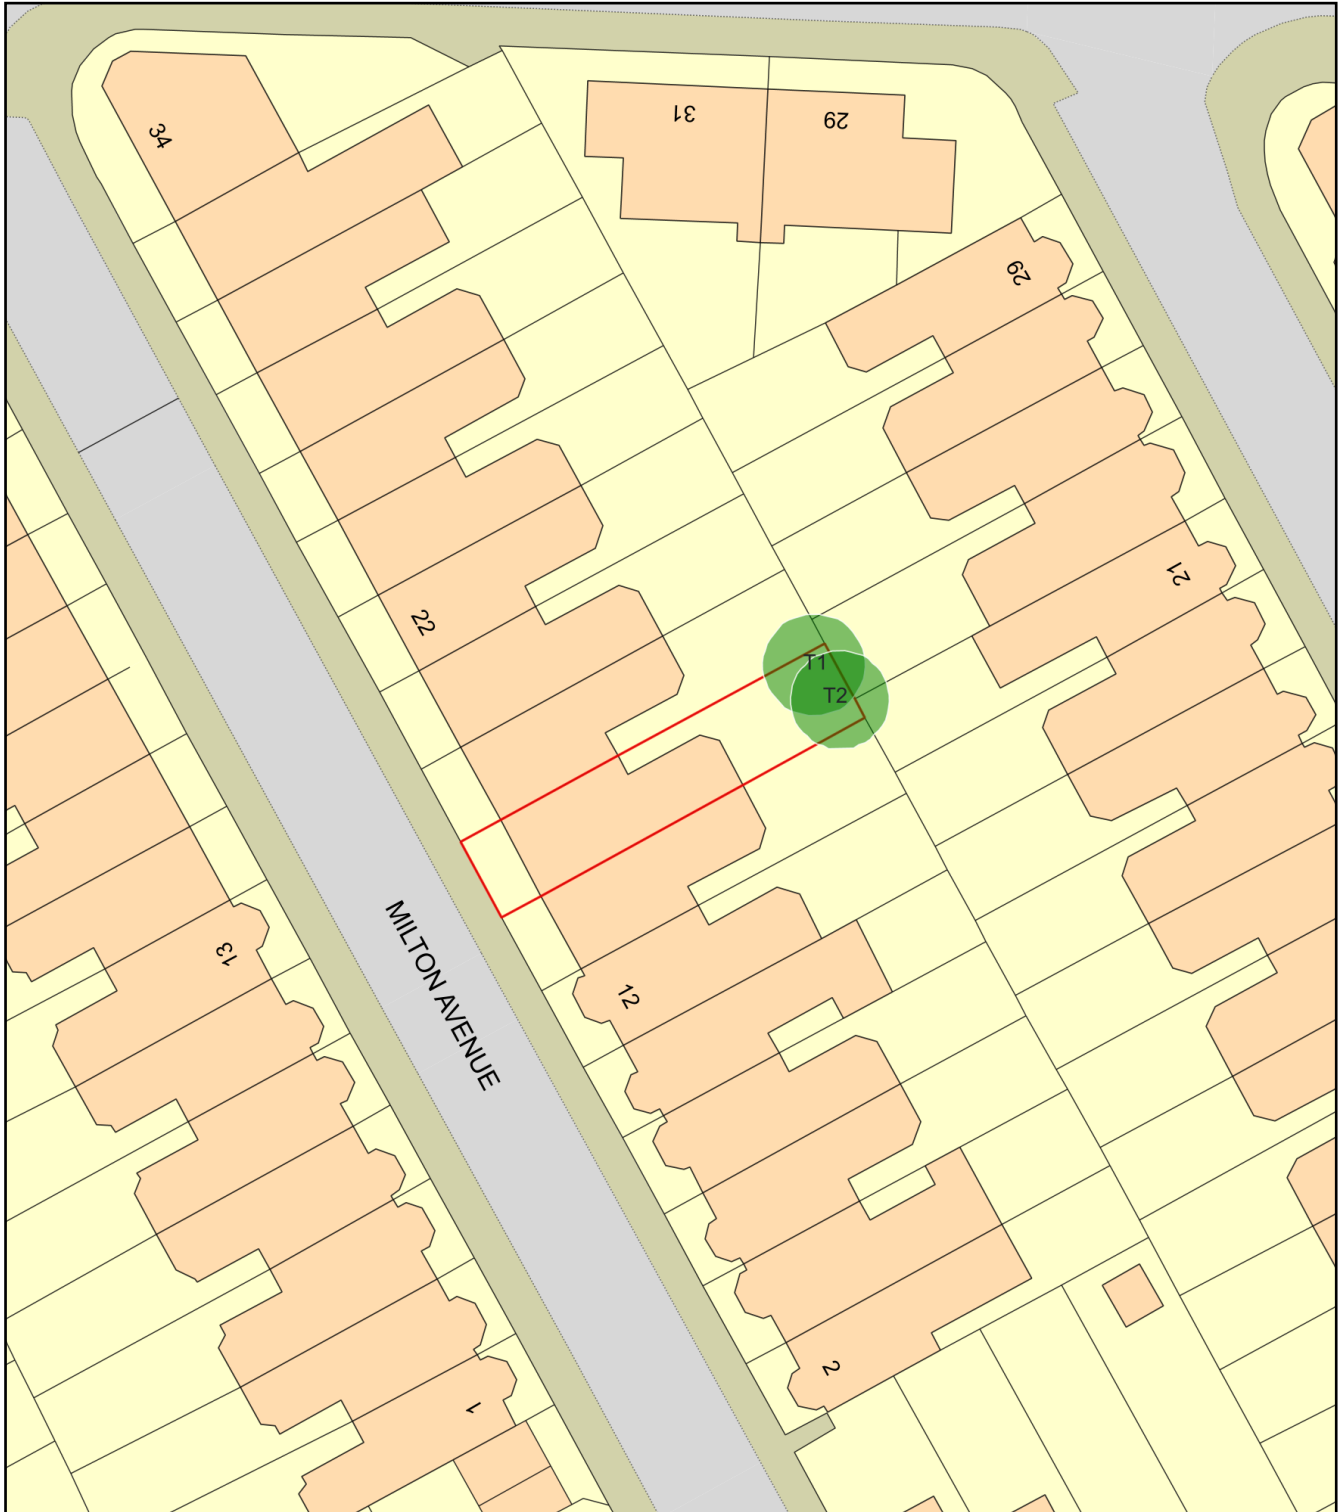

0 20
Metres

QUOTE 4714

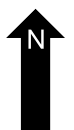

Plan Produced for: L.B. HARINGEY

Date Produced: 26 Sep 2022

Plan Reference Number: TQRQM22269085054598

Scale: 1:500 @ A4