




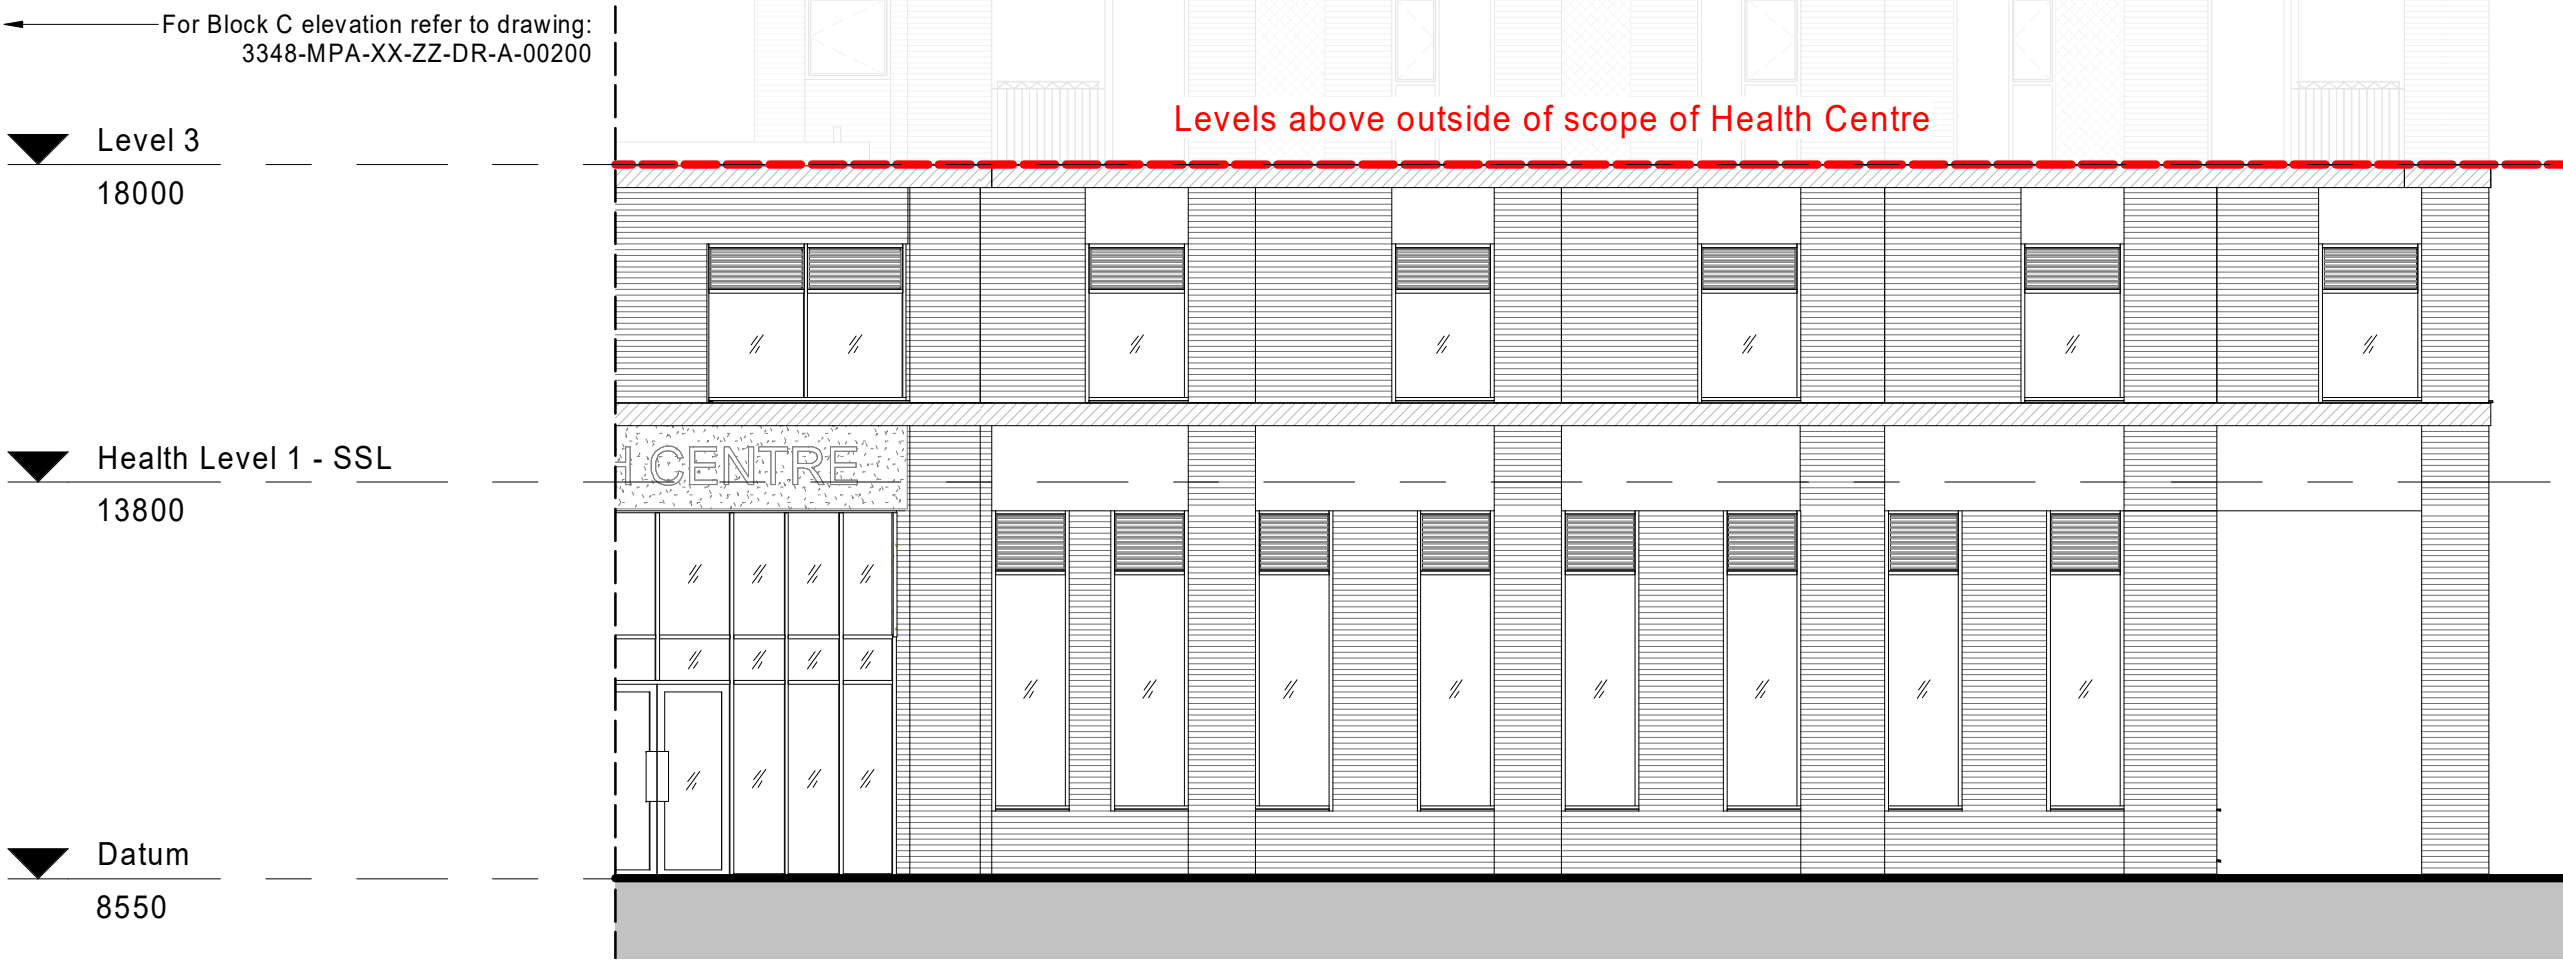

Existing South Elevation approved as per HGY/2022/1103

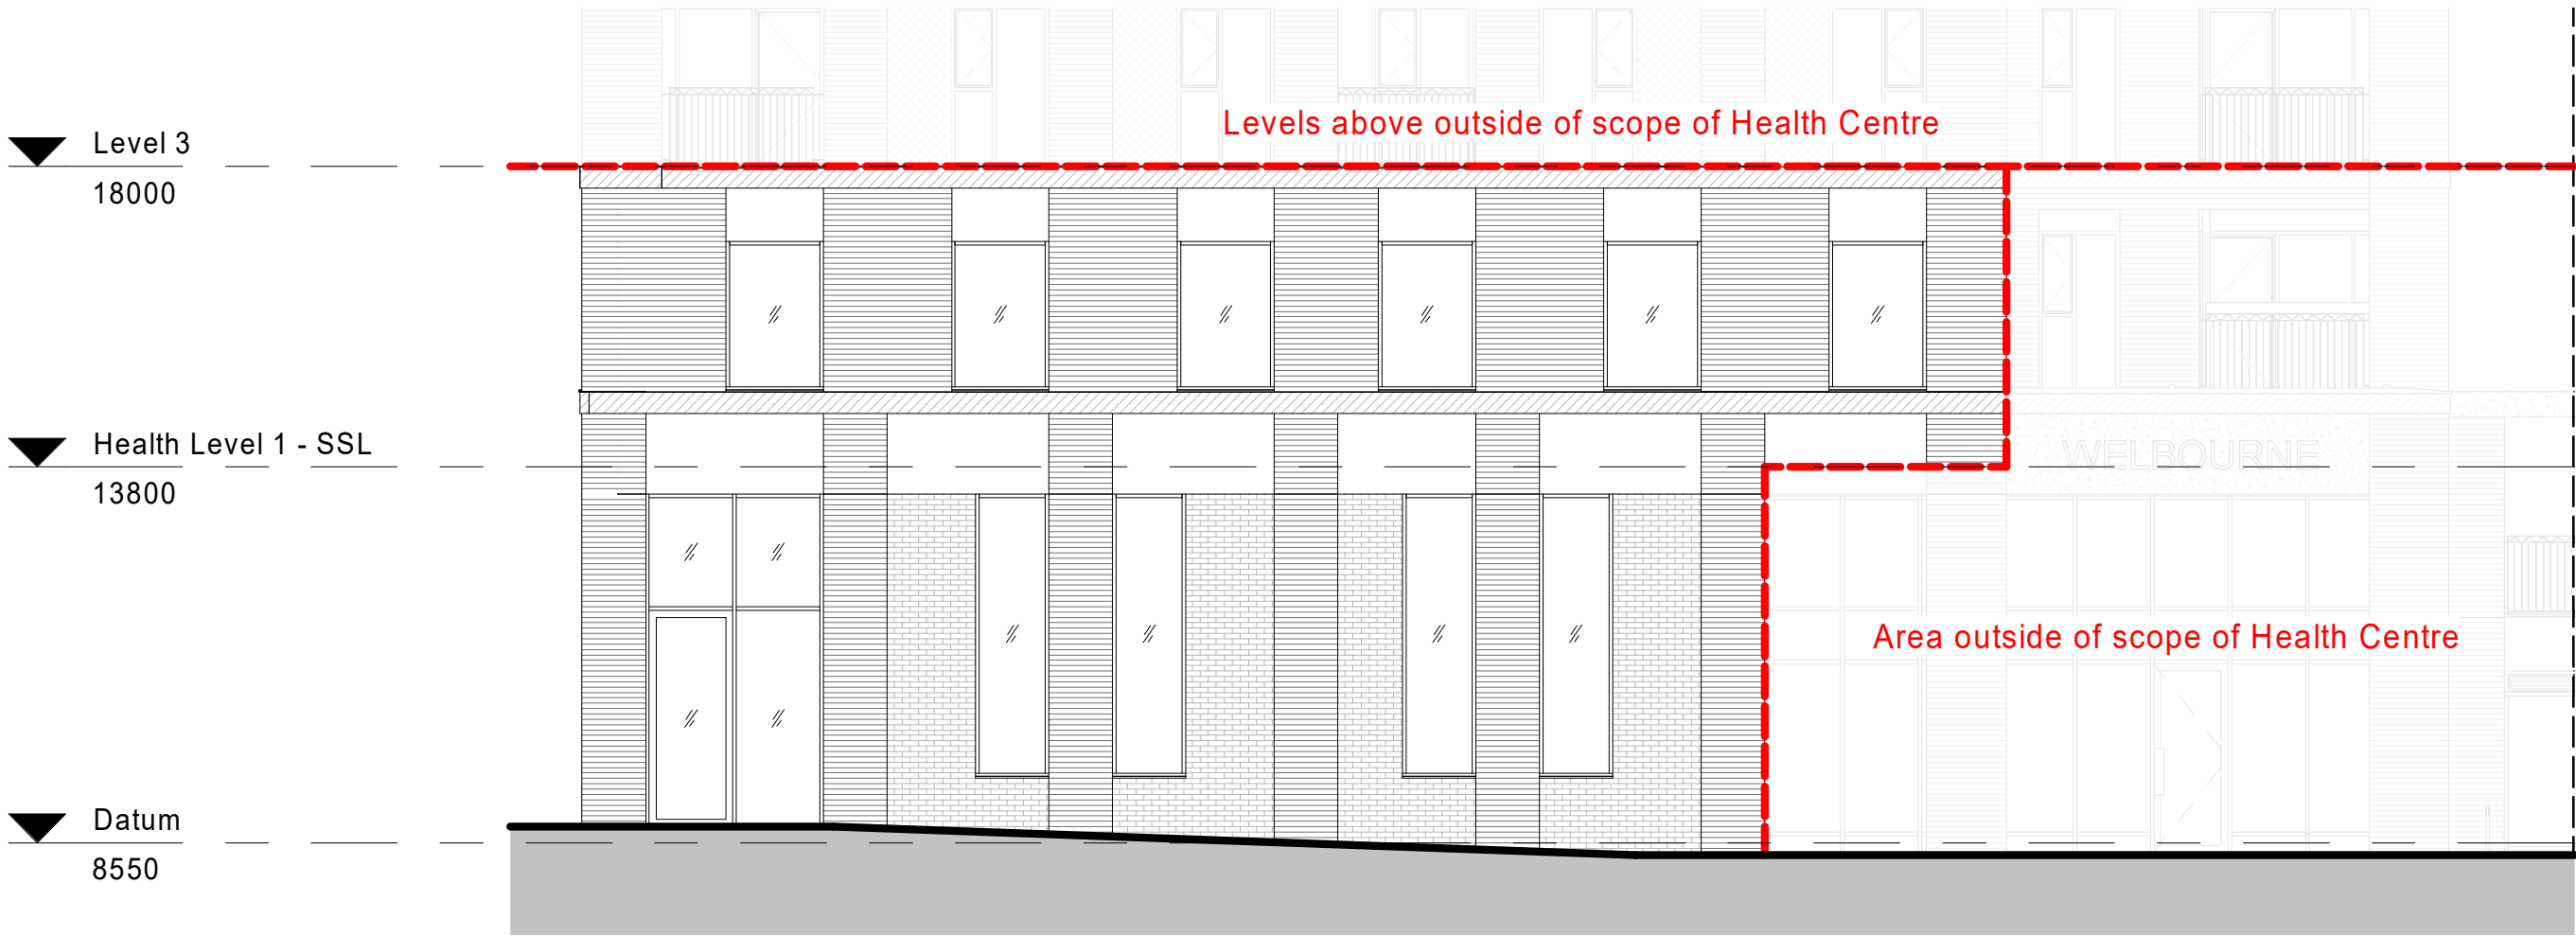

Existing East Elevation approved as per HGY/2022/1103

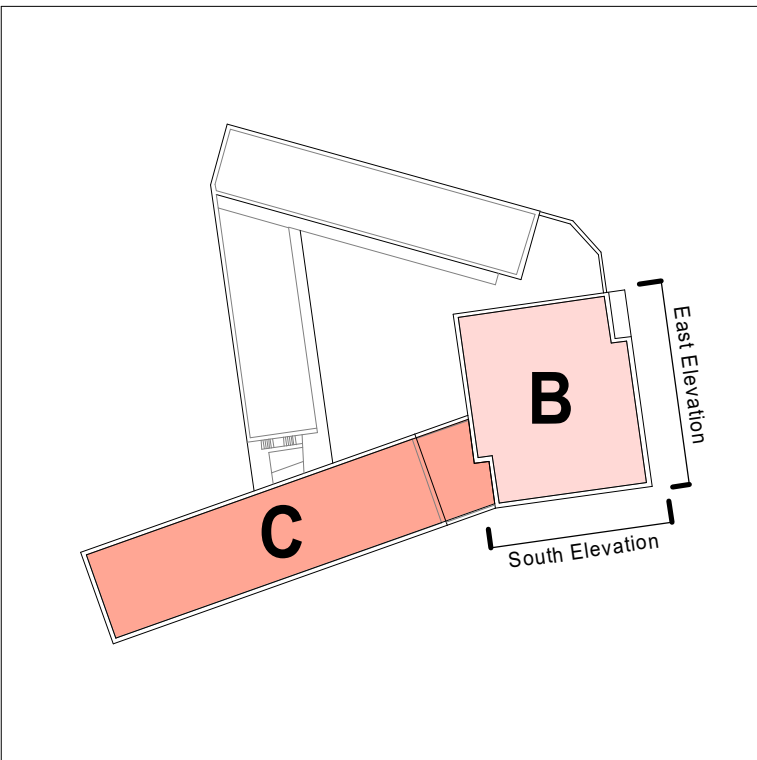

Key Plan

Health Centre Block B - Existing South & East Elevations