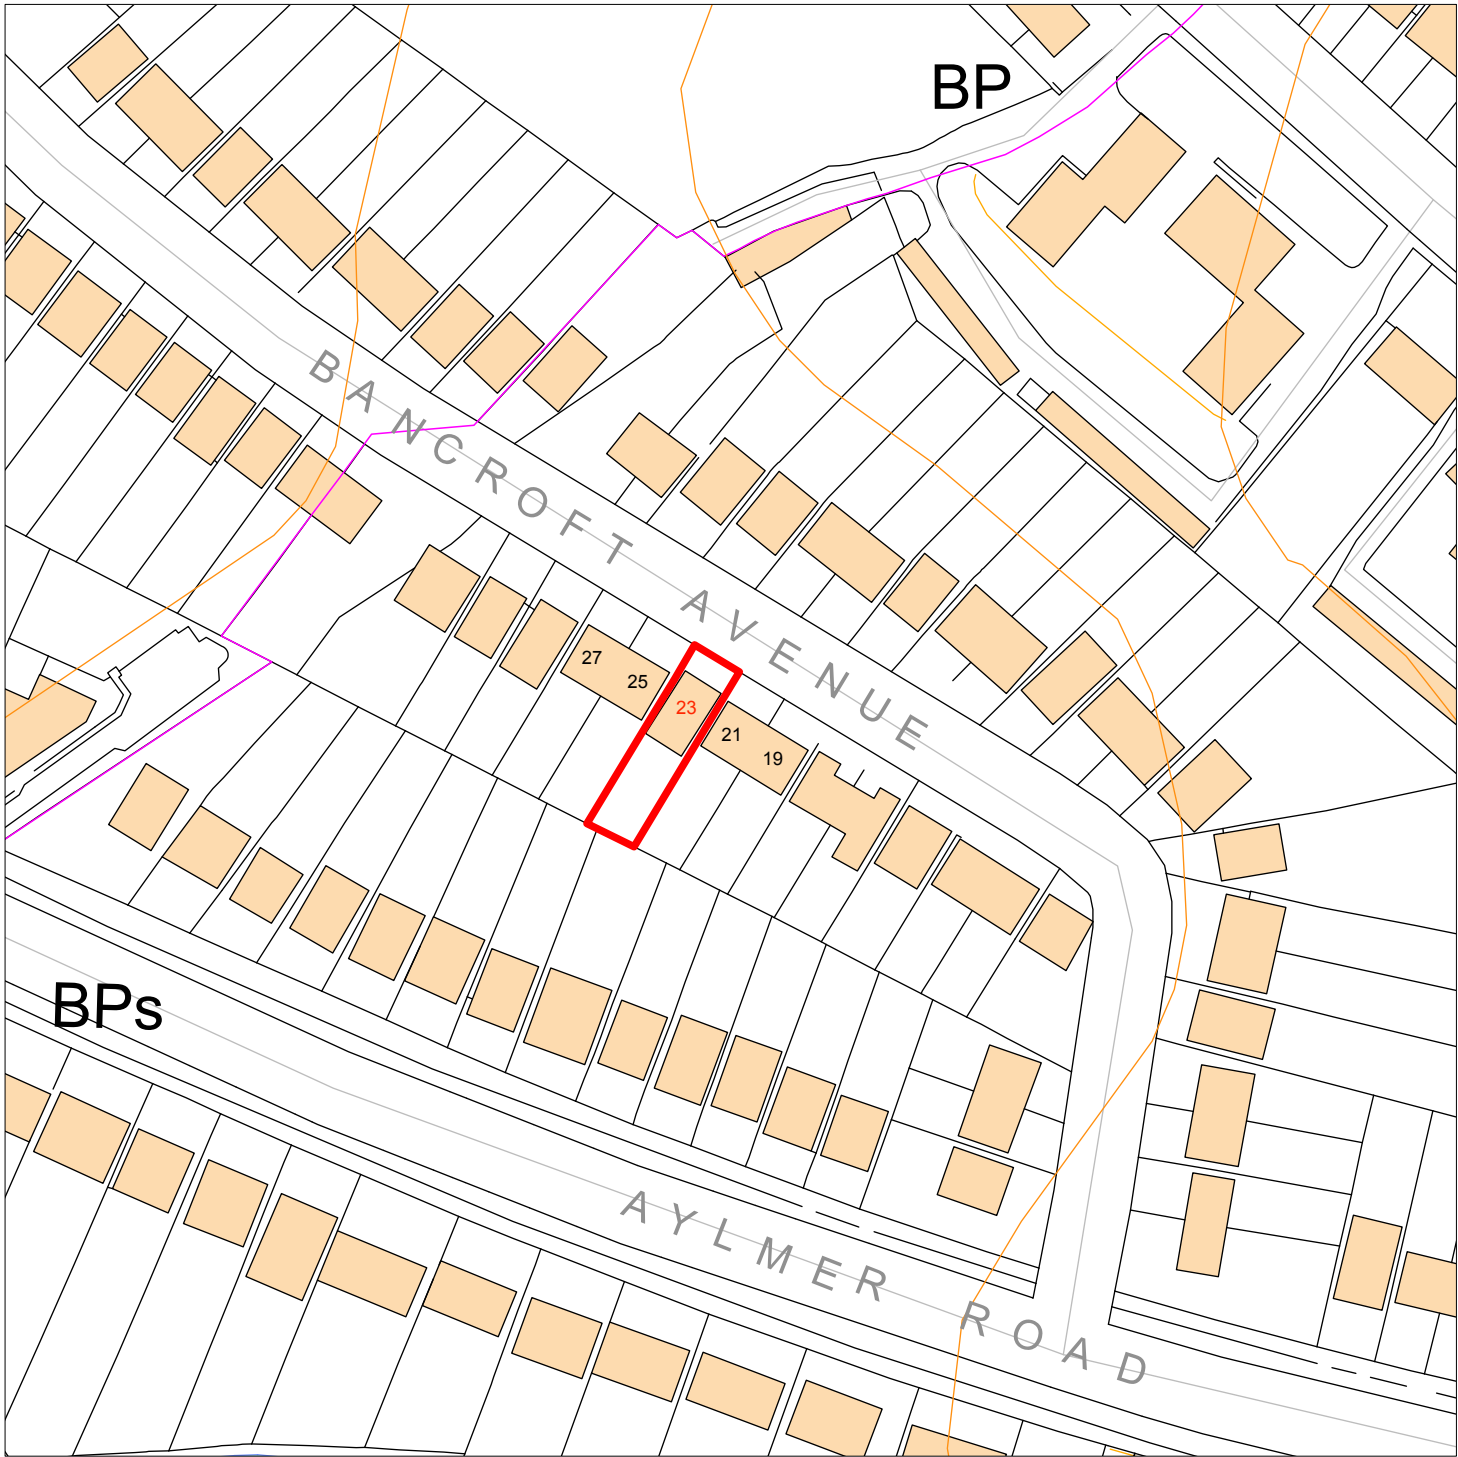


EXISTING OS MAP

| REV. | DATE | DESCRIPTION | REV. | DATE | DESCRIPTION | REV. | DATE | DESCRIPTION |
|------|------|-------------|------|------|-------------|------|------|-------------|
|      |      |             |      |      |             |      |      |             |
|      |      |             |      |      |             |      |      |             |
NOTE:

ALL DIMENSIONS ARE IN MILLIMETERS.  
INCONSISTENCIES ARE TO BE REPORTED TO  
THE ARCHITECT IMMEDIATELY.

COPYRIGHT IS HELD BY SIMON MILLER  
ARCHITECTS LTD.

CLIENT:

A.C and A.M

SITE:

23 BANCROFT AVENUE,  
LONDON,  
N2 0AR

PROJECT:

MEASURED SURVEY

DRAWING TITLE:

EXISTING OS MAP



**SIMON MILLER  
ARCHITECTS**

**T+44 (0)20 8201 9875**

info@simonmillerarchitects.com  
simonmillerarchitects

11 Portsdown Mews  
Temple Fortune  
London NW11 7HD

MEASURED SURVEY

|              |              |
|--------------|--------------|
| DATE:        | OCTOBER 2022 |
| DRAWN BY:    | GS           |
| SCALE:       | 1:1250 @ A3  |
| DRAWING NO.: | REVISION:    |
| 557 EXOS     | -            |