
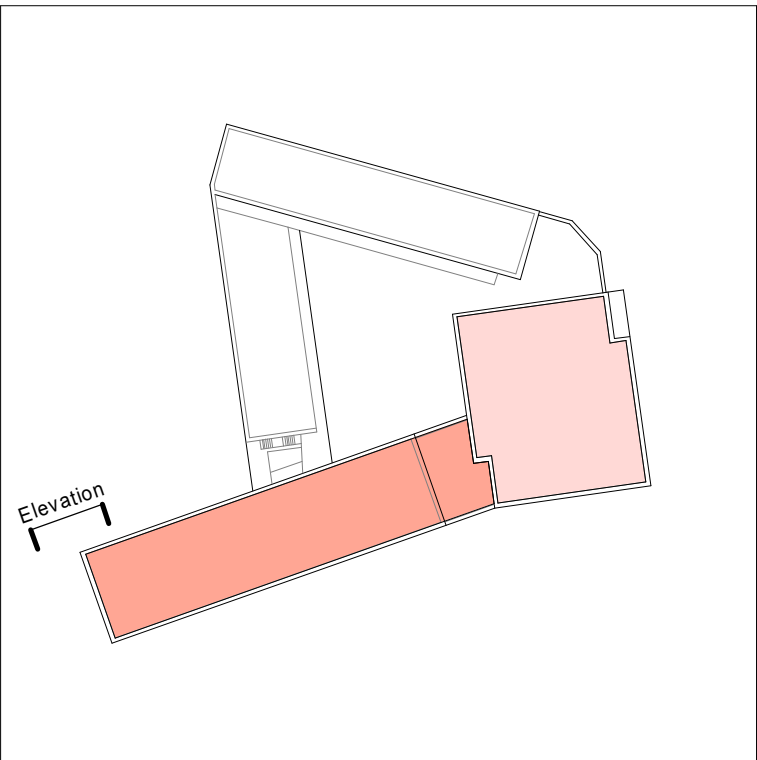
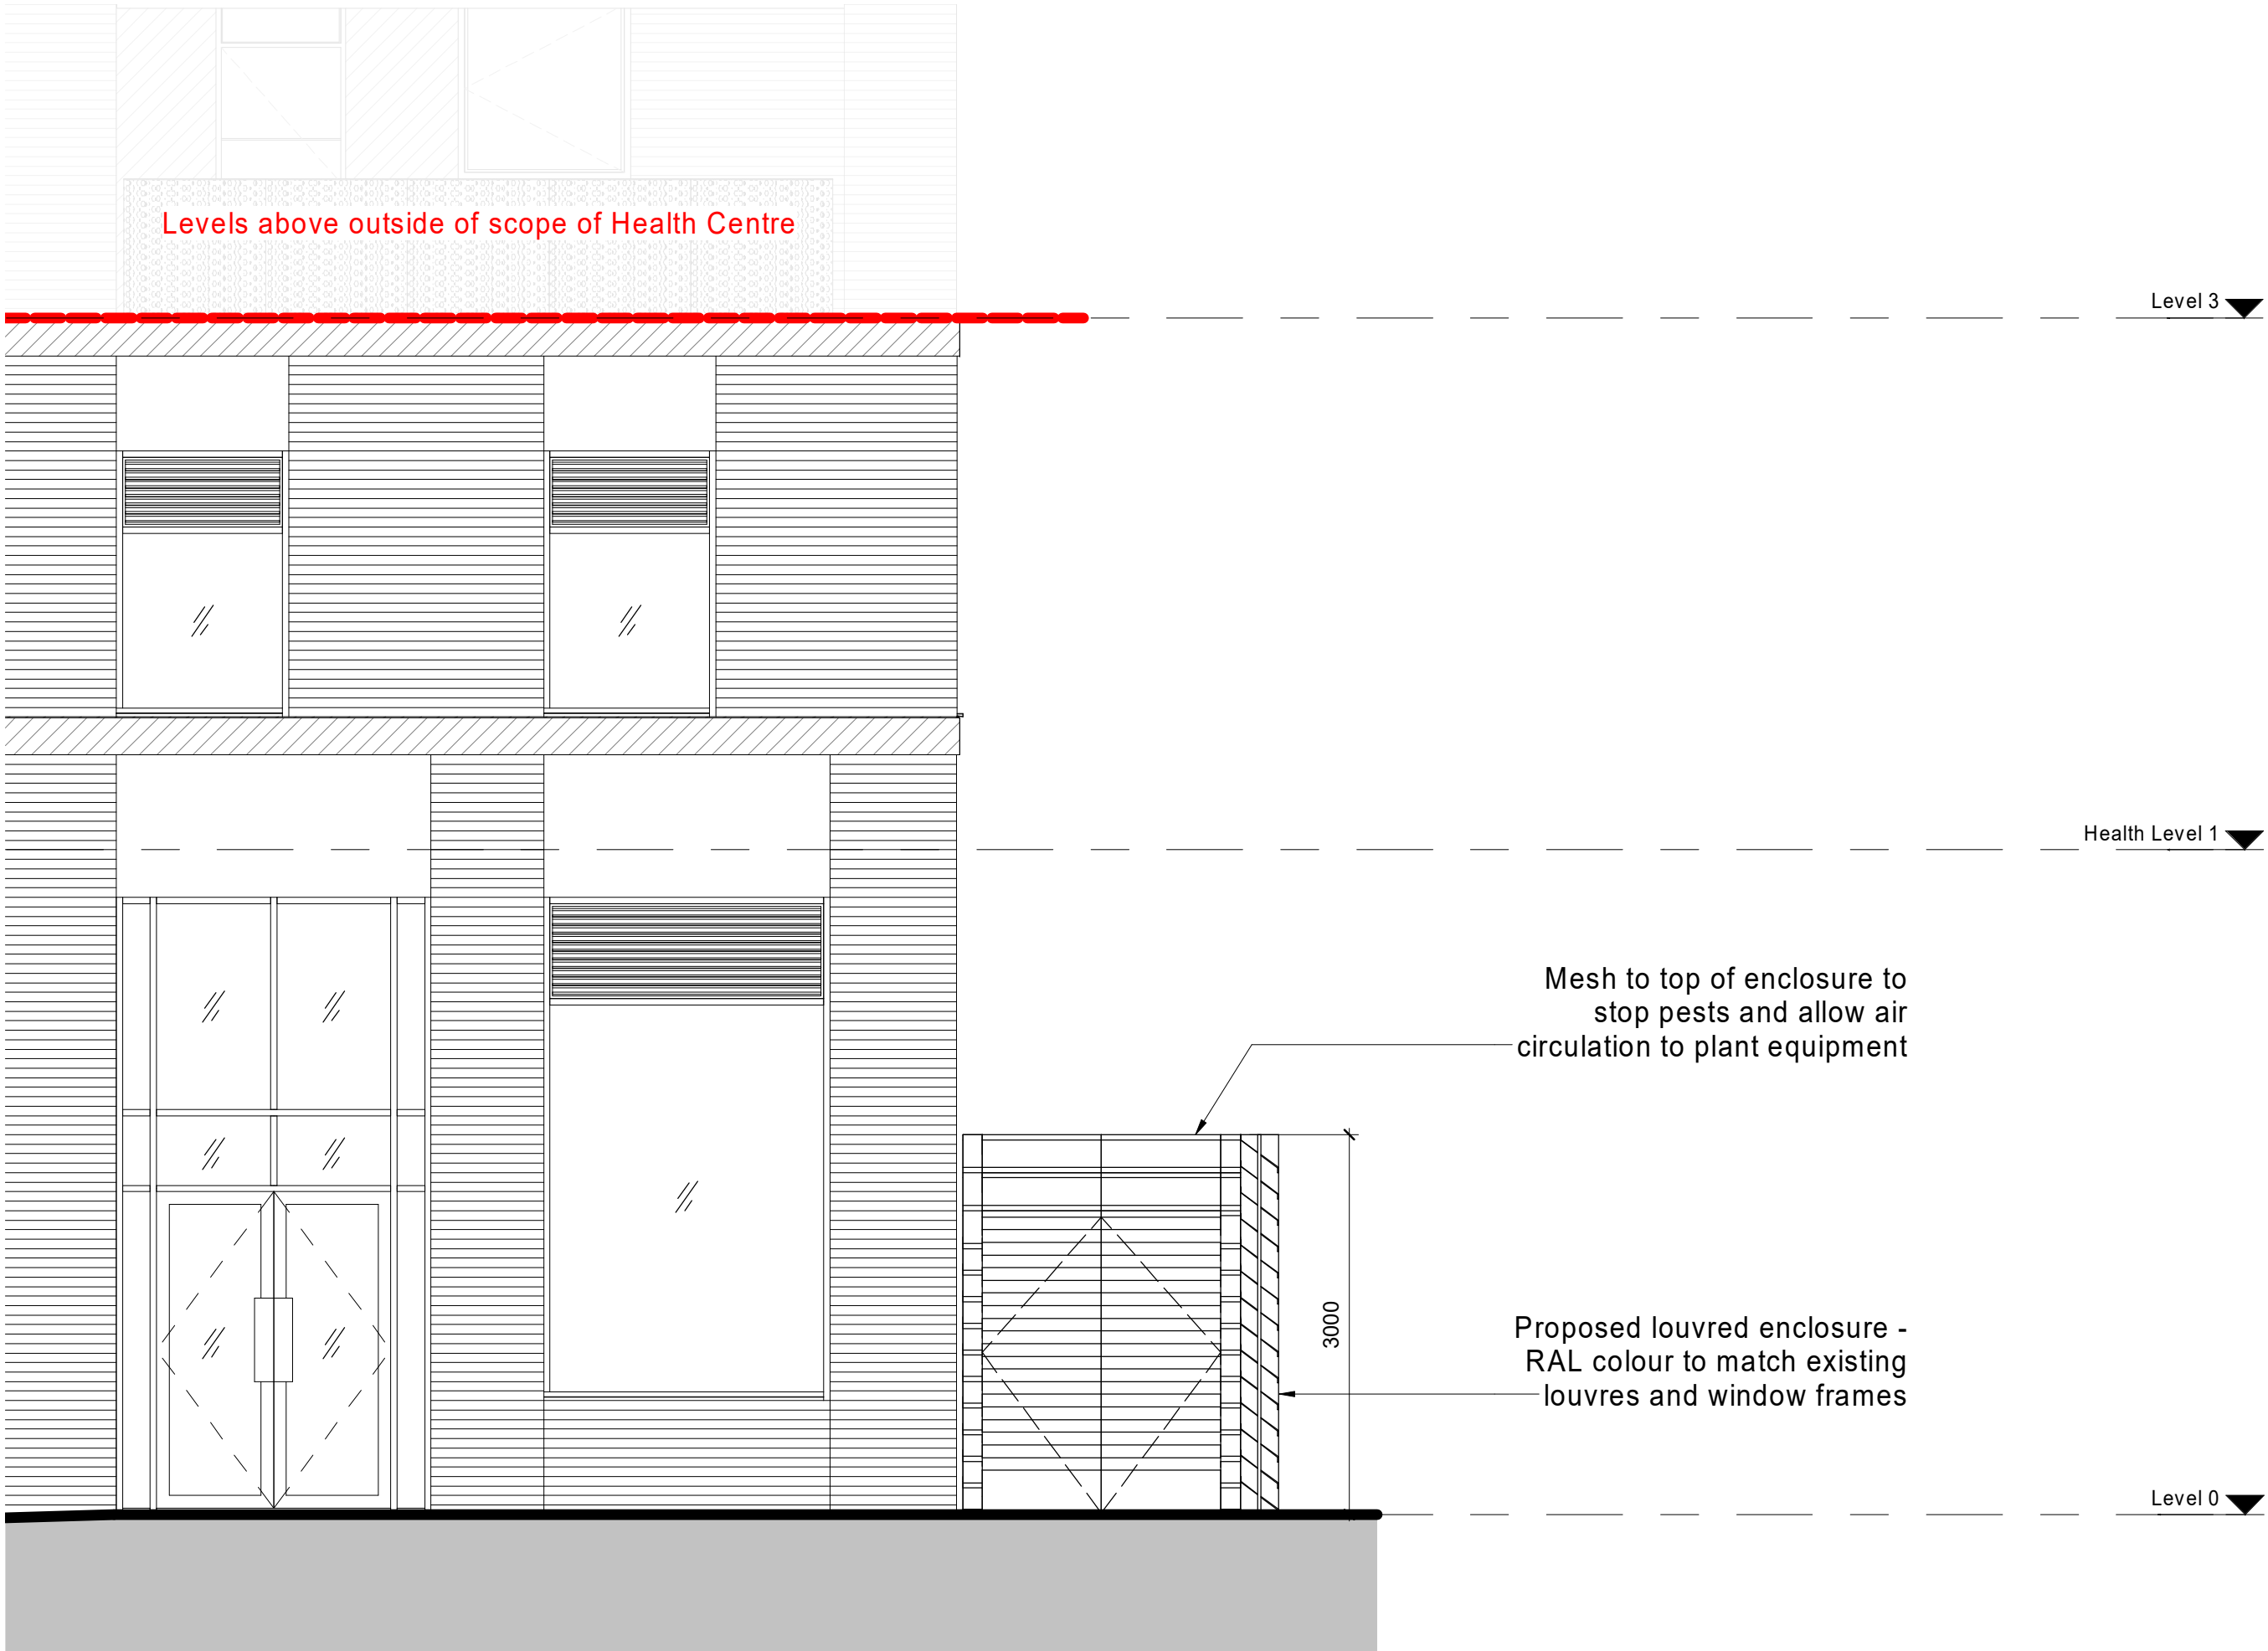


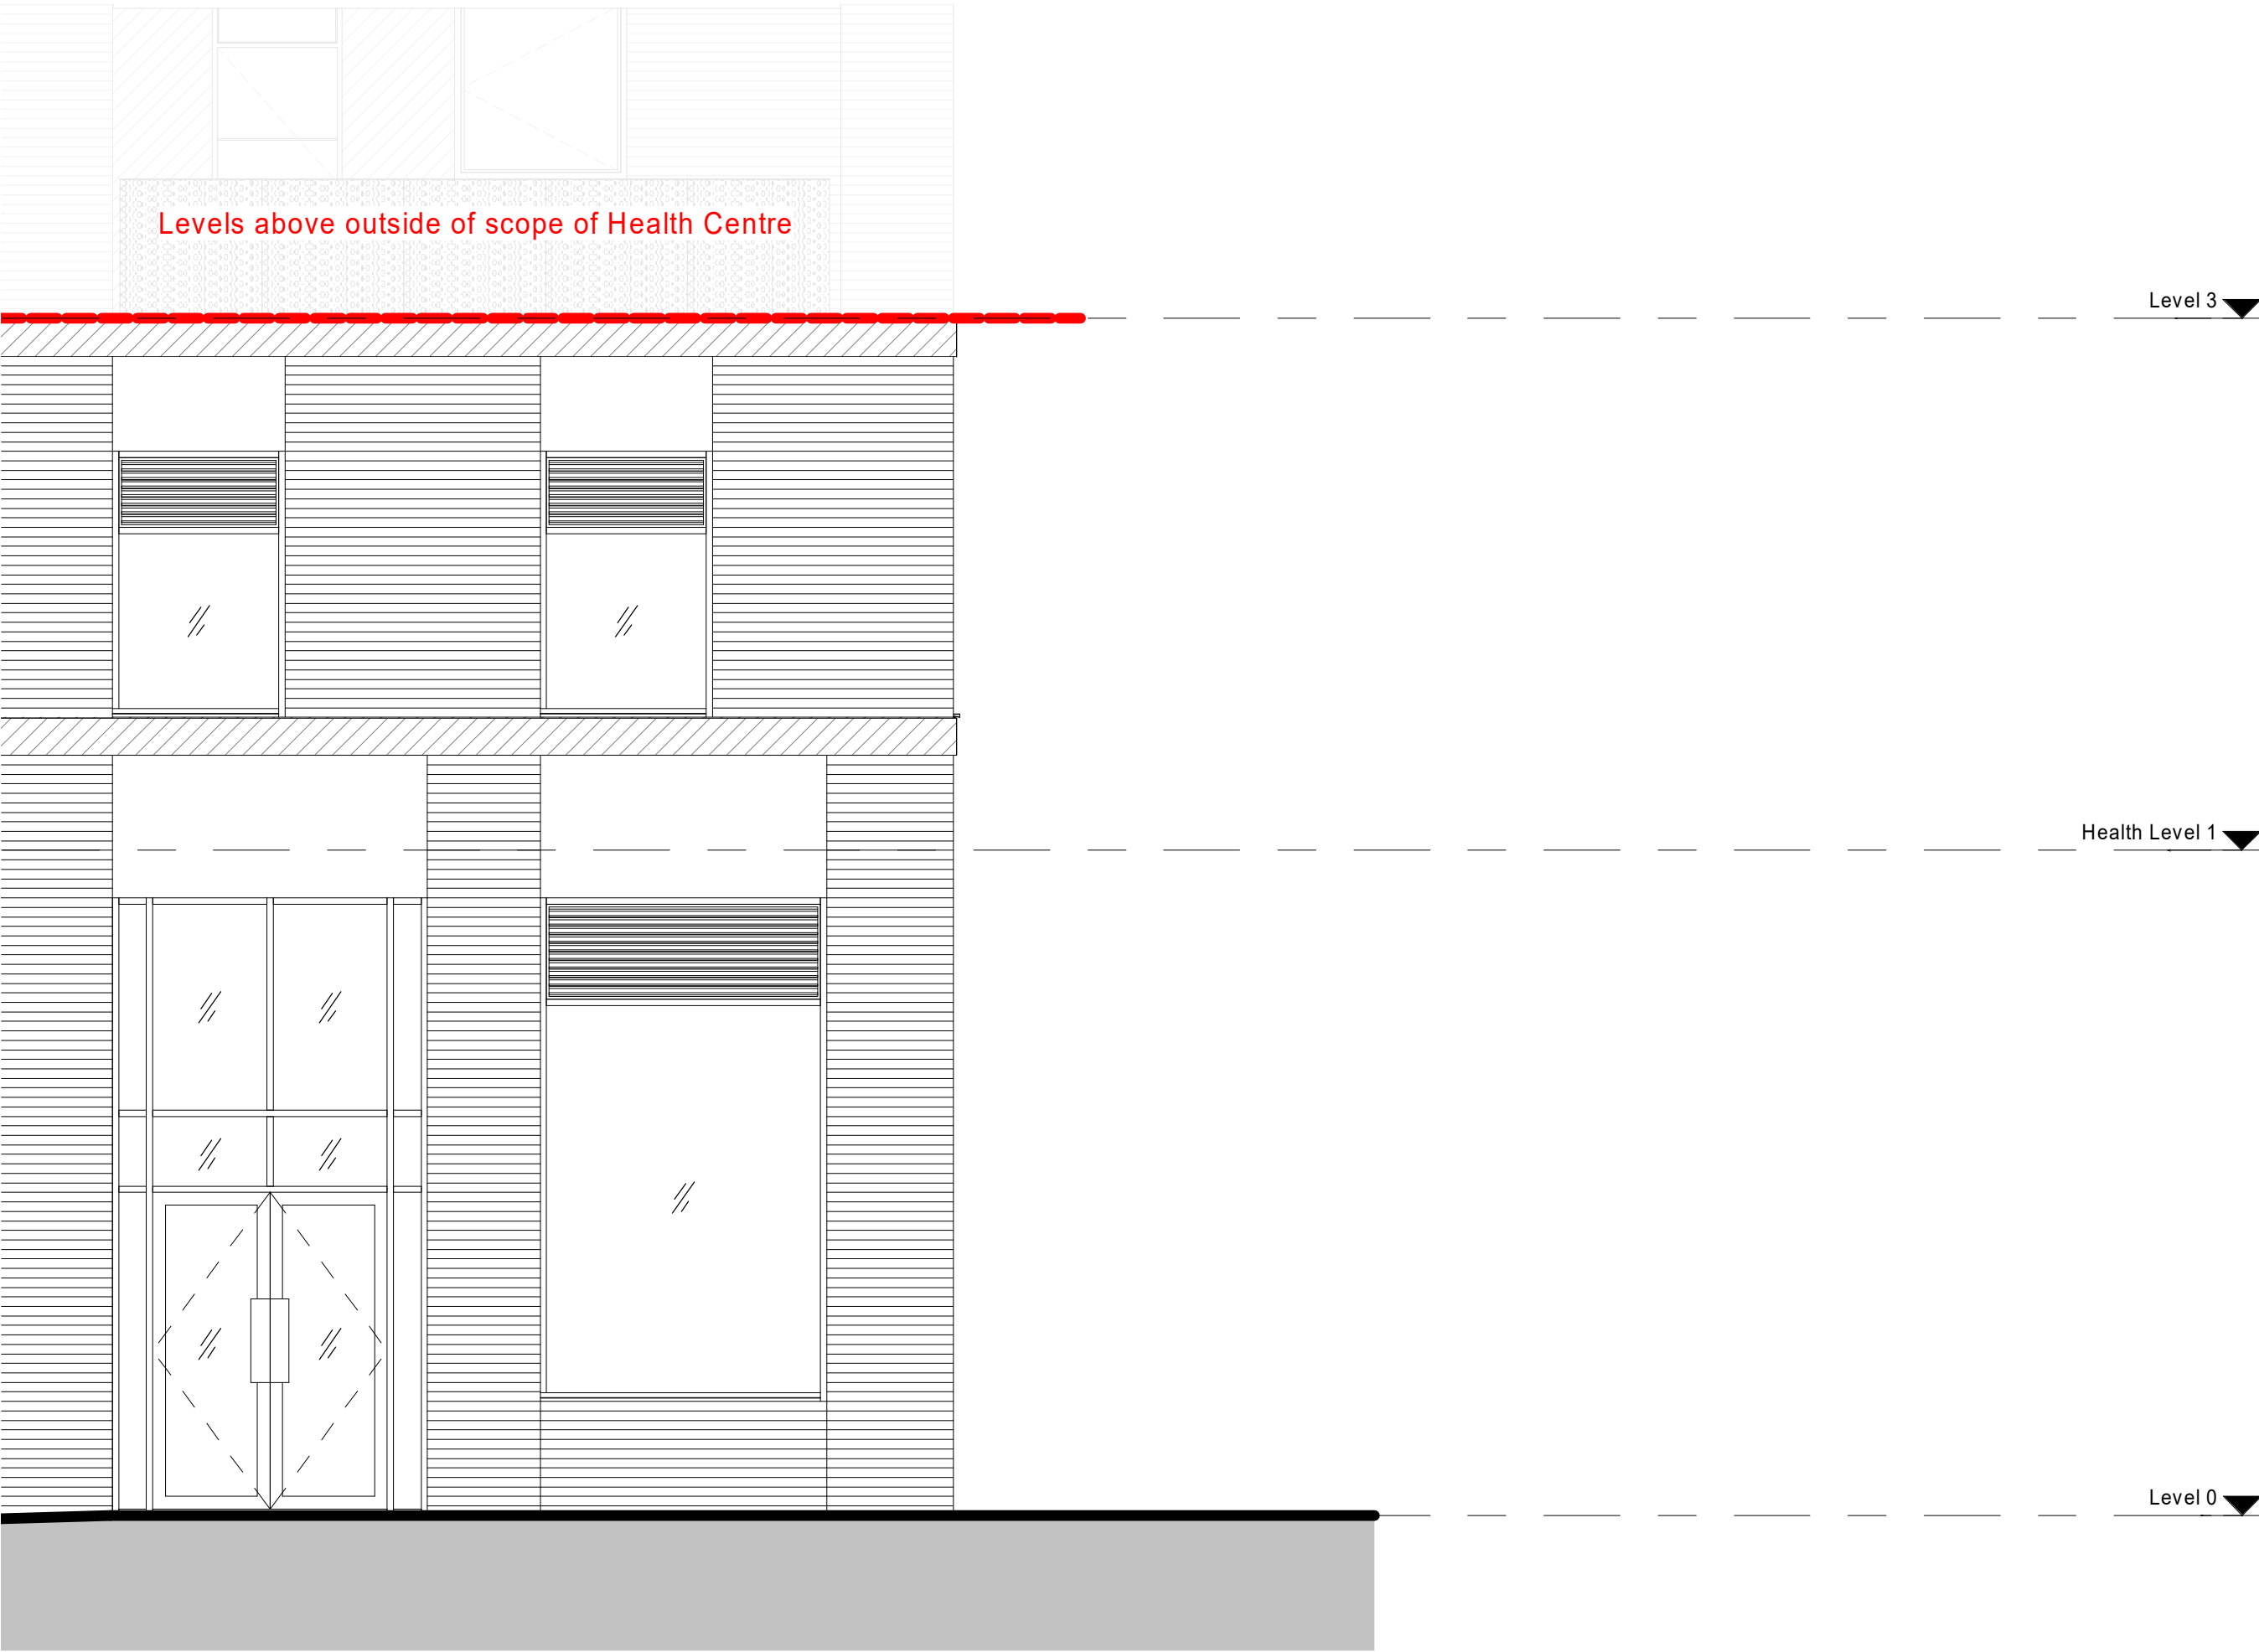

Health Centre - Plant Enclosure North Elevation