



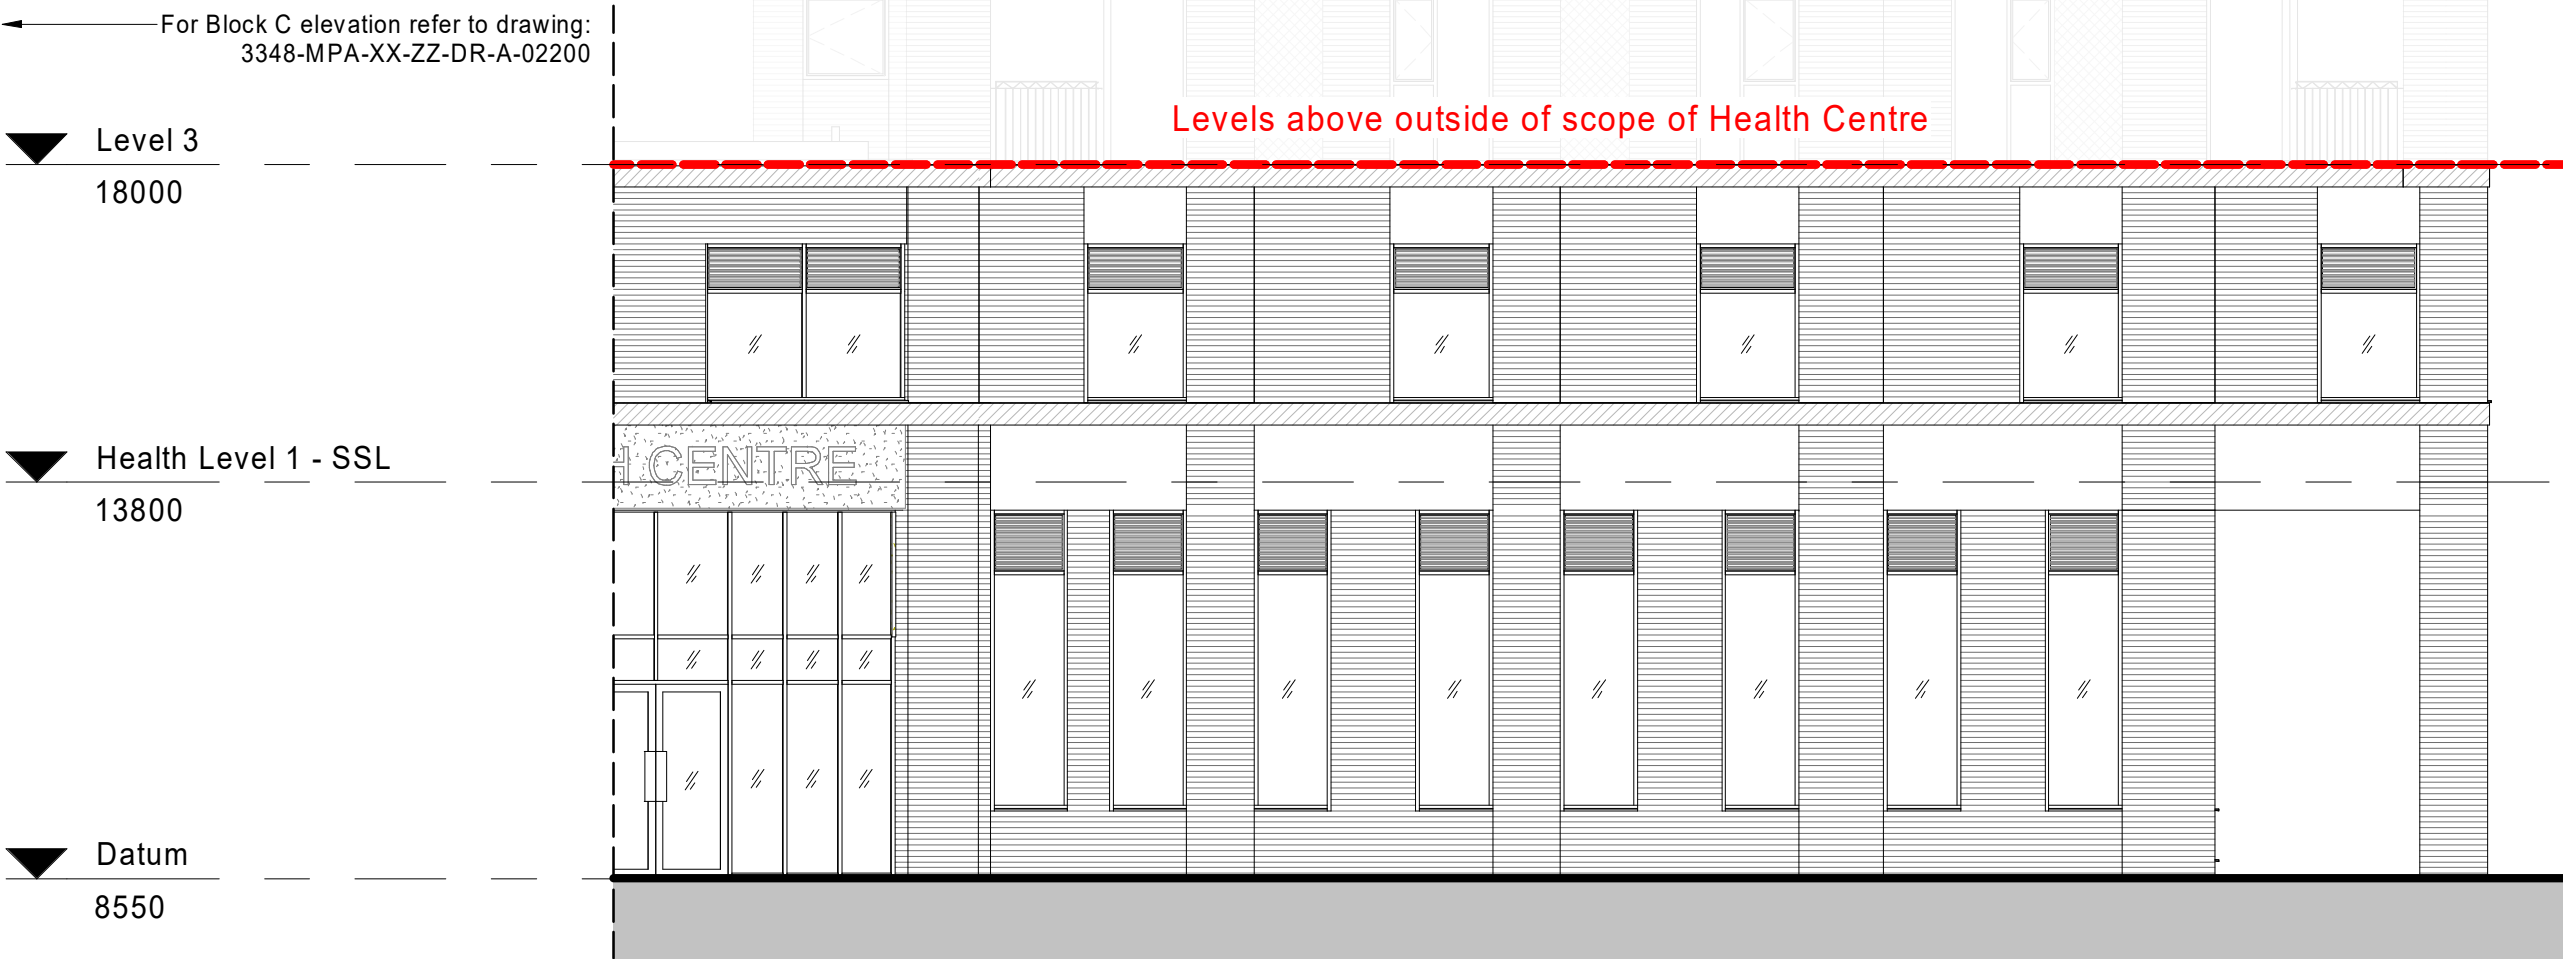


Proposed South Elevation

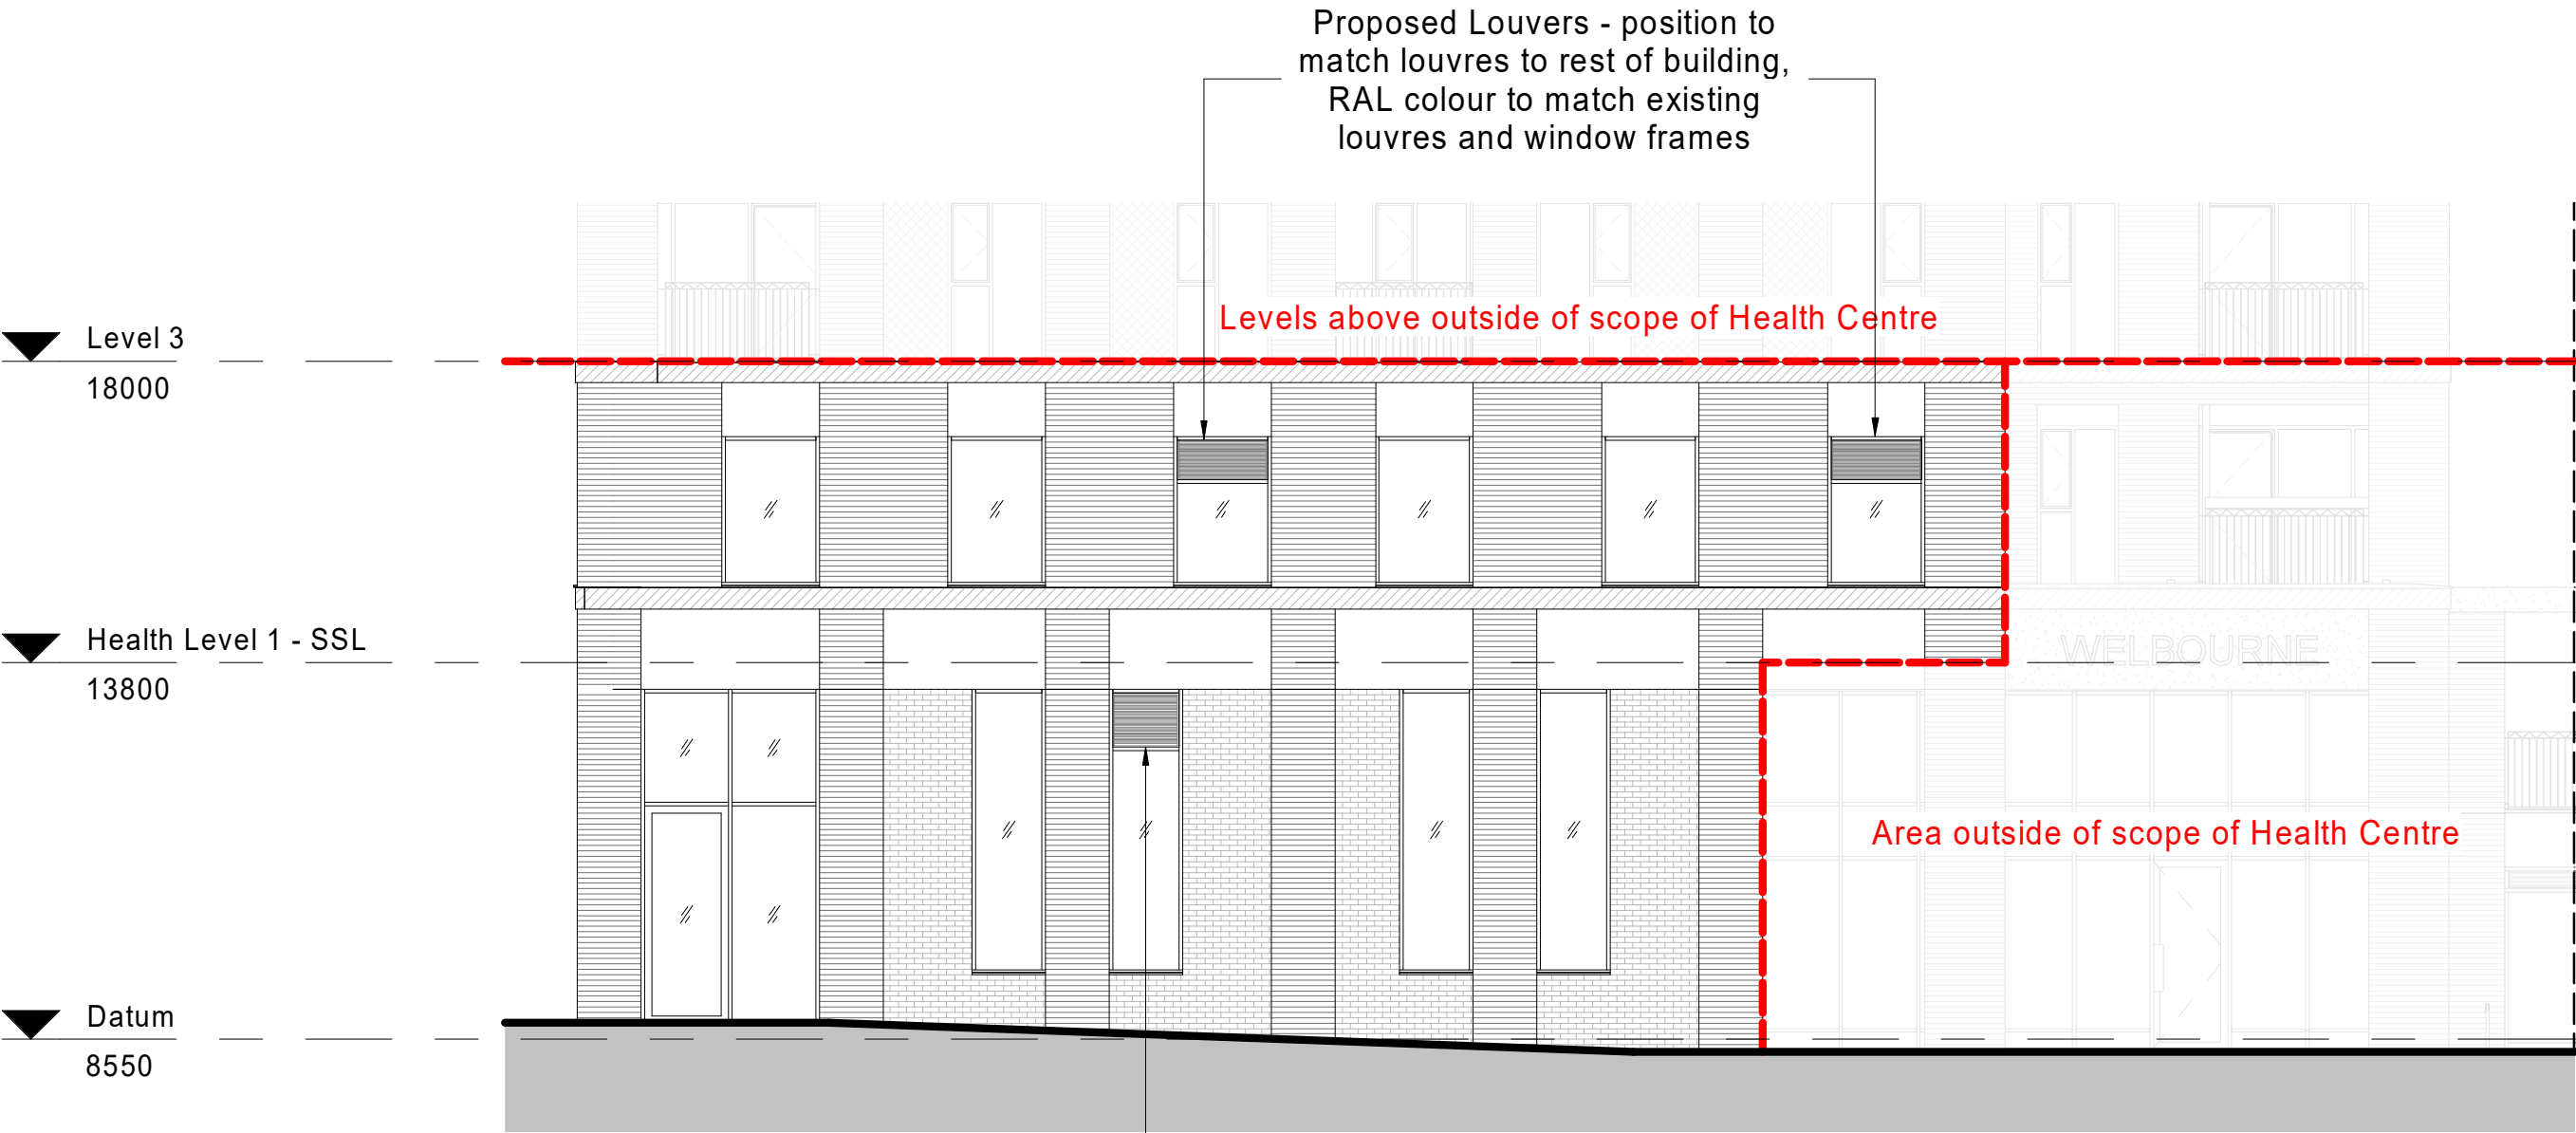

Proposed East Elevation

Proposed Louvers - position to match louvers to rest of building, RAL colour to match existing louvers and window frames

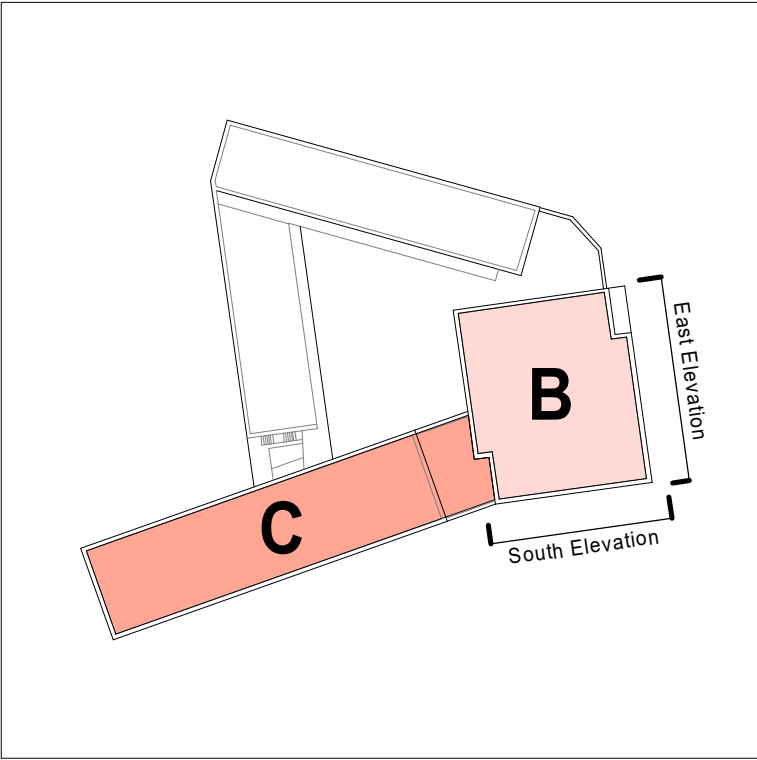

Key Plan

Health Centre Block B - Proposed South & East Elevations