

All drawings & designs are subject to final approval by the assigned Principal Designer, local authority and fire officer, which is the responsibility of the client.

All dimensions to be checked on site. Dimensions shown in millimetres.

General Notes:

KEY:



Double Sockets



Dimmer Light Switch



Rocker Light Switch



Consumer Unit




CAT6 Socket only



Exterior Light



Panel Heater

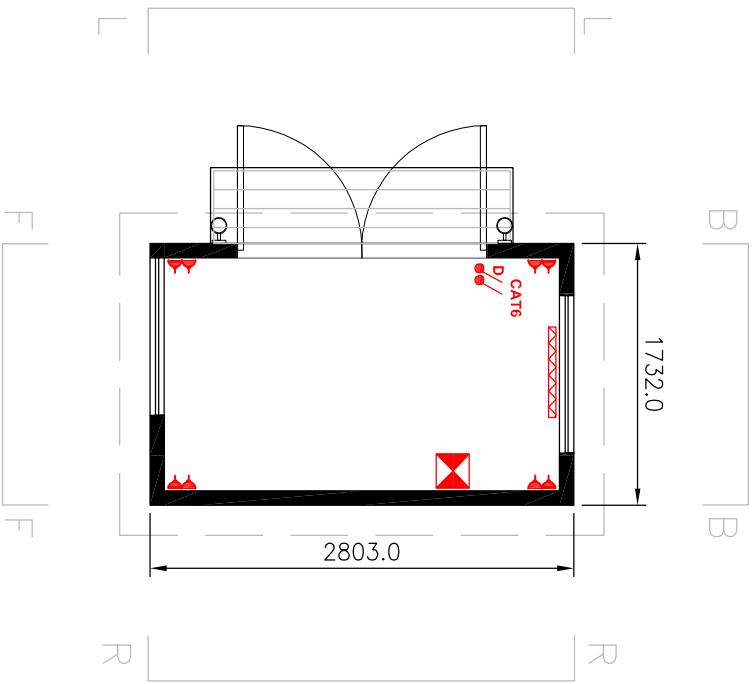

PLAN VIEW
SCALE 1:50



PLAN - PROPOSED

Project: 2590

KEY STUDIO 2.6x1.6 2022
SMART OFFICE
PLAN PROPOSED

Drawing No.	2590P01B
Date	14 09 2022
Scale	1-50 A3



SMART
GARDEN ROOMS, OFFICES AND STUDIOS

Thurston Park
Church Road, Thurston
Bury St Edmunds
Suffolk, IP11 3NN
0800 242 5559
www.smartgardenoffices.co.uk

Client Name and Address:

Caroline Day
Flat A, 33 Cornwall Road
London
N4 4PH

Installation Address:

Flat A, 33 Cornwall Road
London
N4 4PH