
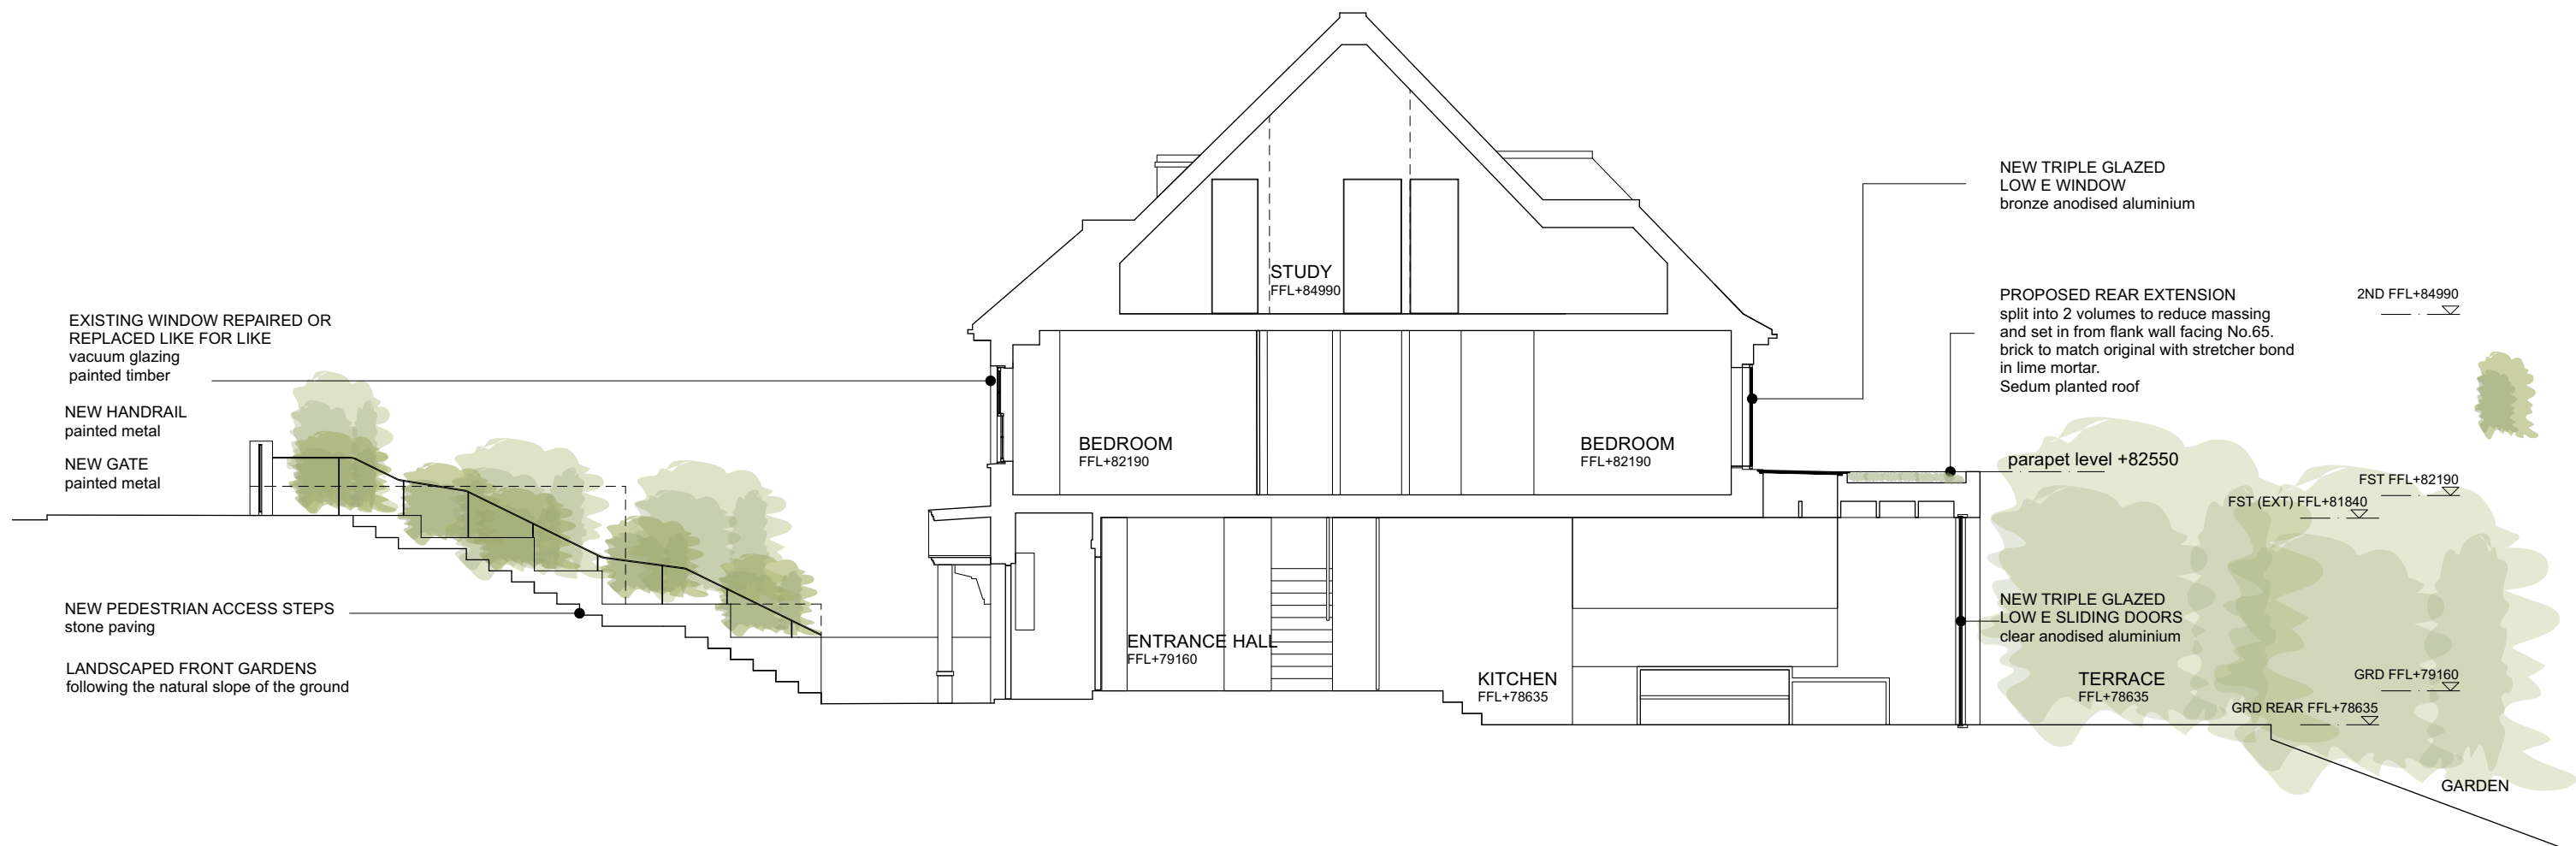


1 **Proposed Long Section AA**  
Scale: 1:100

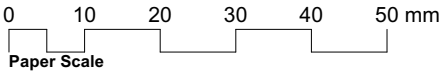

|   |  |                             |            |
|---|--|-----------------------------|------------|
| <b>DAVID RUSSELL ARCHITECT</b><br>94 Revelon Road, London, SE4 2PR, UK<br>M: +44 (0) 774 884 7288<br>E: info@davidrussellarchitect.com |  | Revision                    | Date       |
| Project<br><b>67 Shepherd's Hill</b>                                                                                                   |  |                             | 25.09.2022 |
| Drawing Title<br><b>Proposed Long Section AA</b>                                                                                       |  | Scale                       | 1:100@A3   |
| DO NOT SCALE FROM THIS DRAWING<br>ALL DISCREPANCIES TO BE REPORTED<br>©2021 David Russell                                              |  | Job No./ Stage/ Drawing No. | 016_PL_023 |
| 0mm 50mm 100mm   |  | Revision                    |            |