
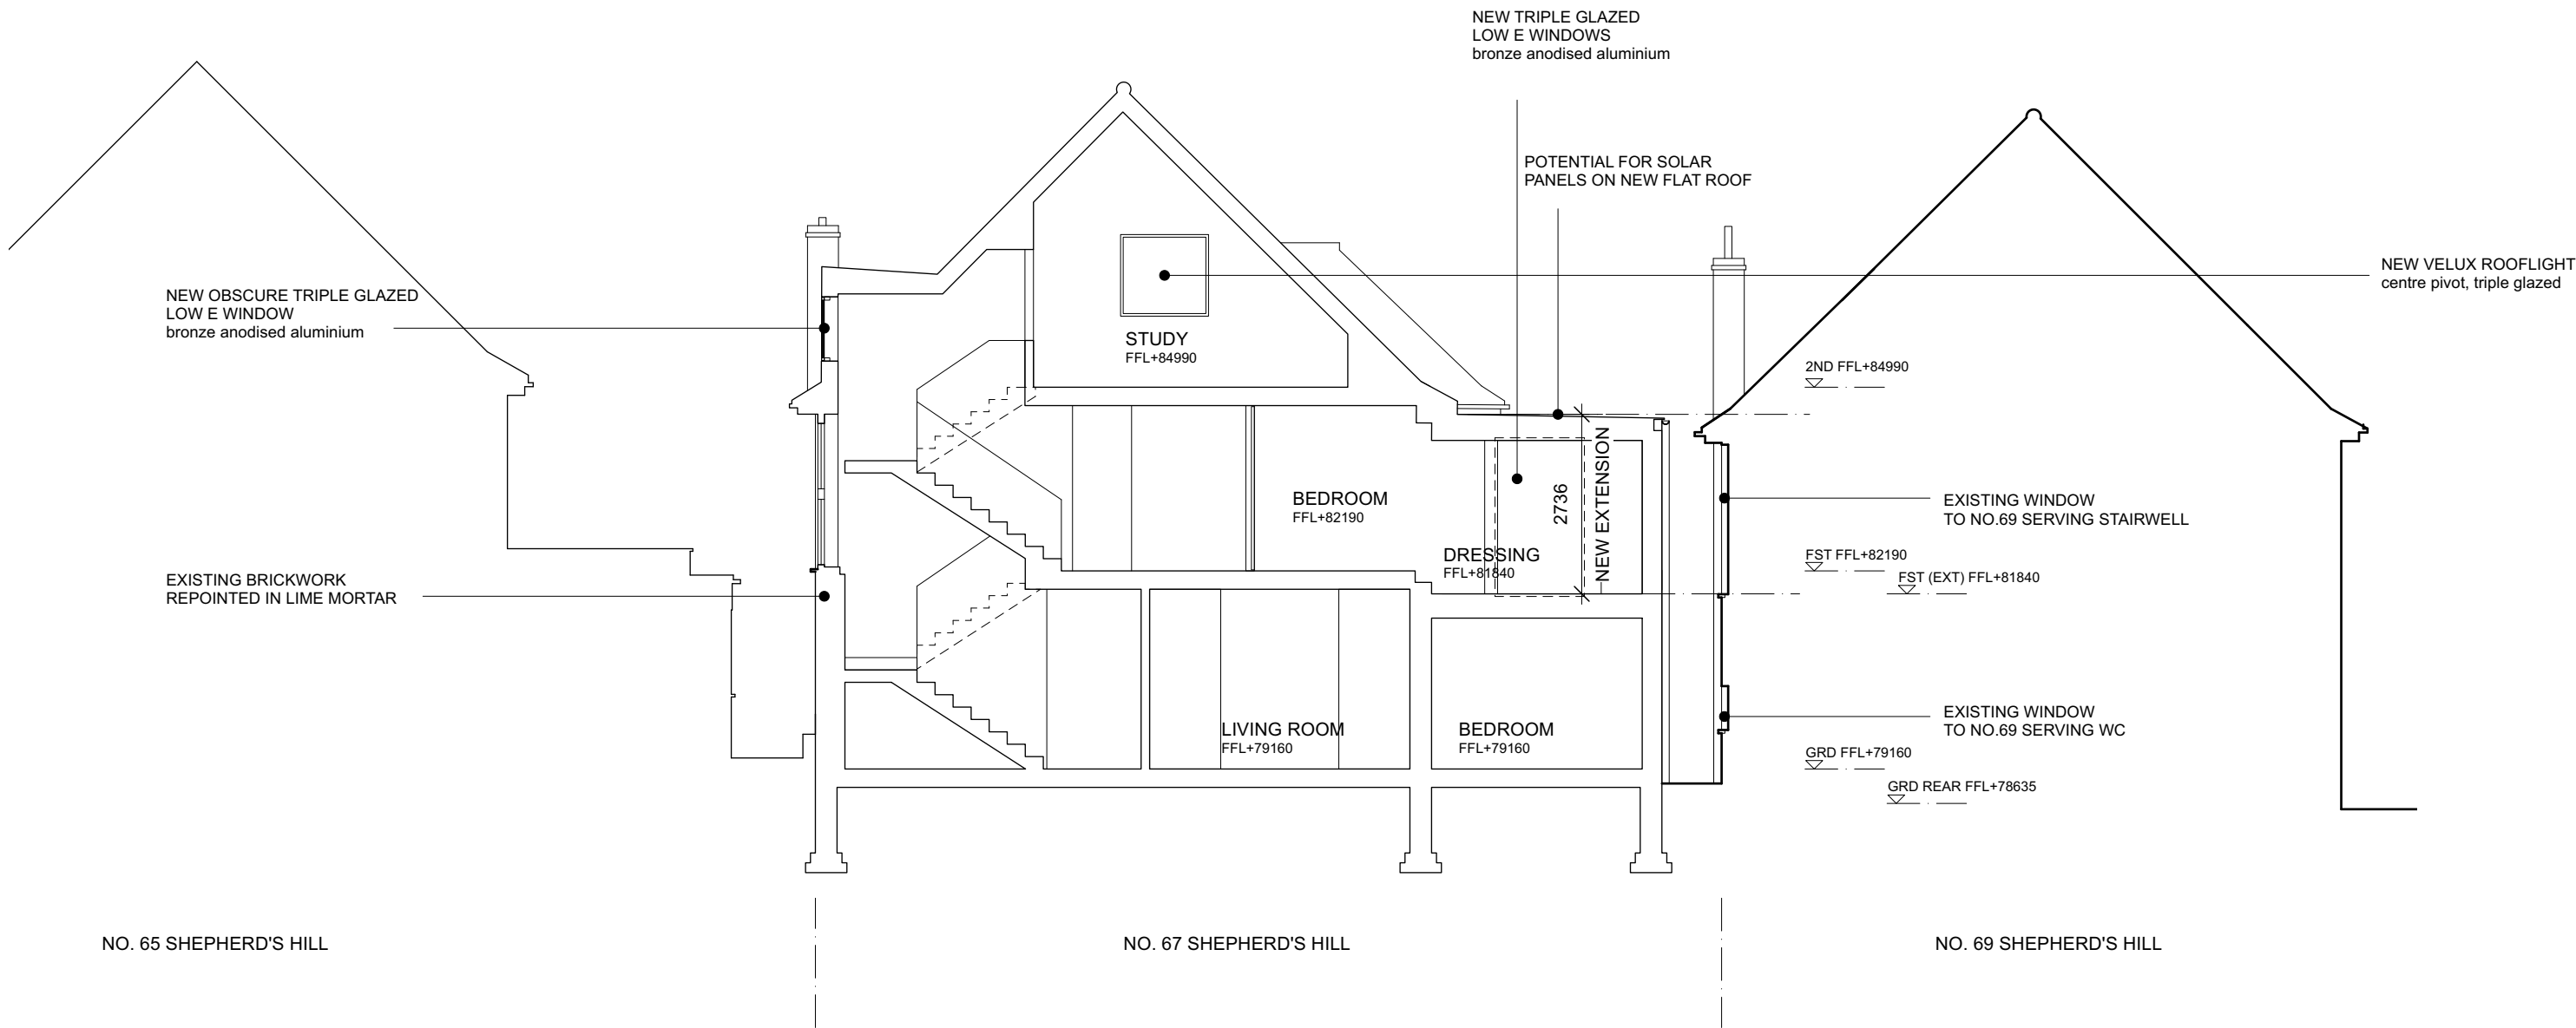


1 Proposed Cross Section BB
Scale: 1:100

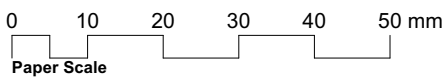

DAVID RUSSELL ARCHITECT 94 Revelon Road, London, SE4 2PR, UK M: +44 (0) 774 884 7288 E: info@davidrussellarchitect.com		Revision	Date
Project			22.09.22
67 Shepherd's Hill			As Noted
Drawing Title			Job No./ Stage/ Drawing No.
Proposed Cross Section BB			016_PL_024
0mm	50mm	100mm	Revision
DO NOT SCALE FROM THIS DRAWING ALL DISCREPANCIES TO BE REPORTED ©2021 David Russell			