

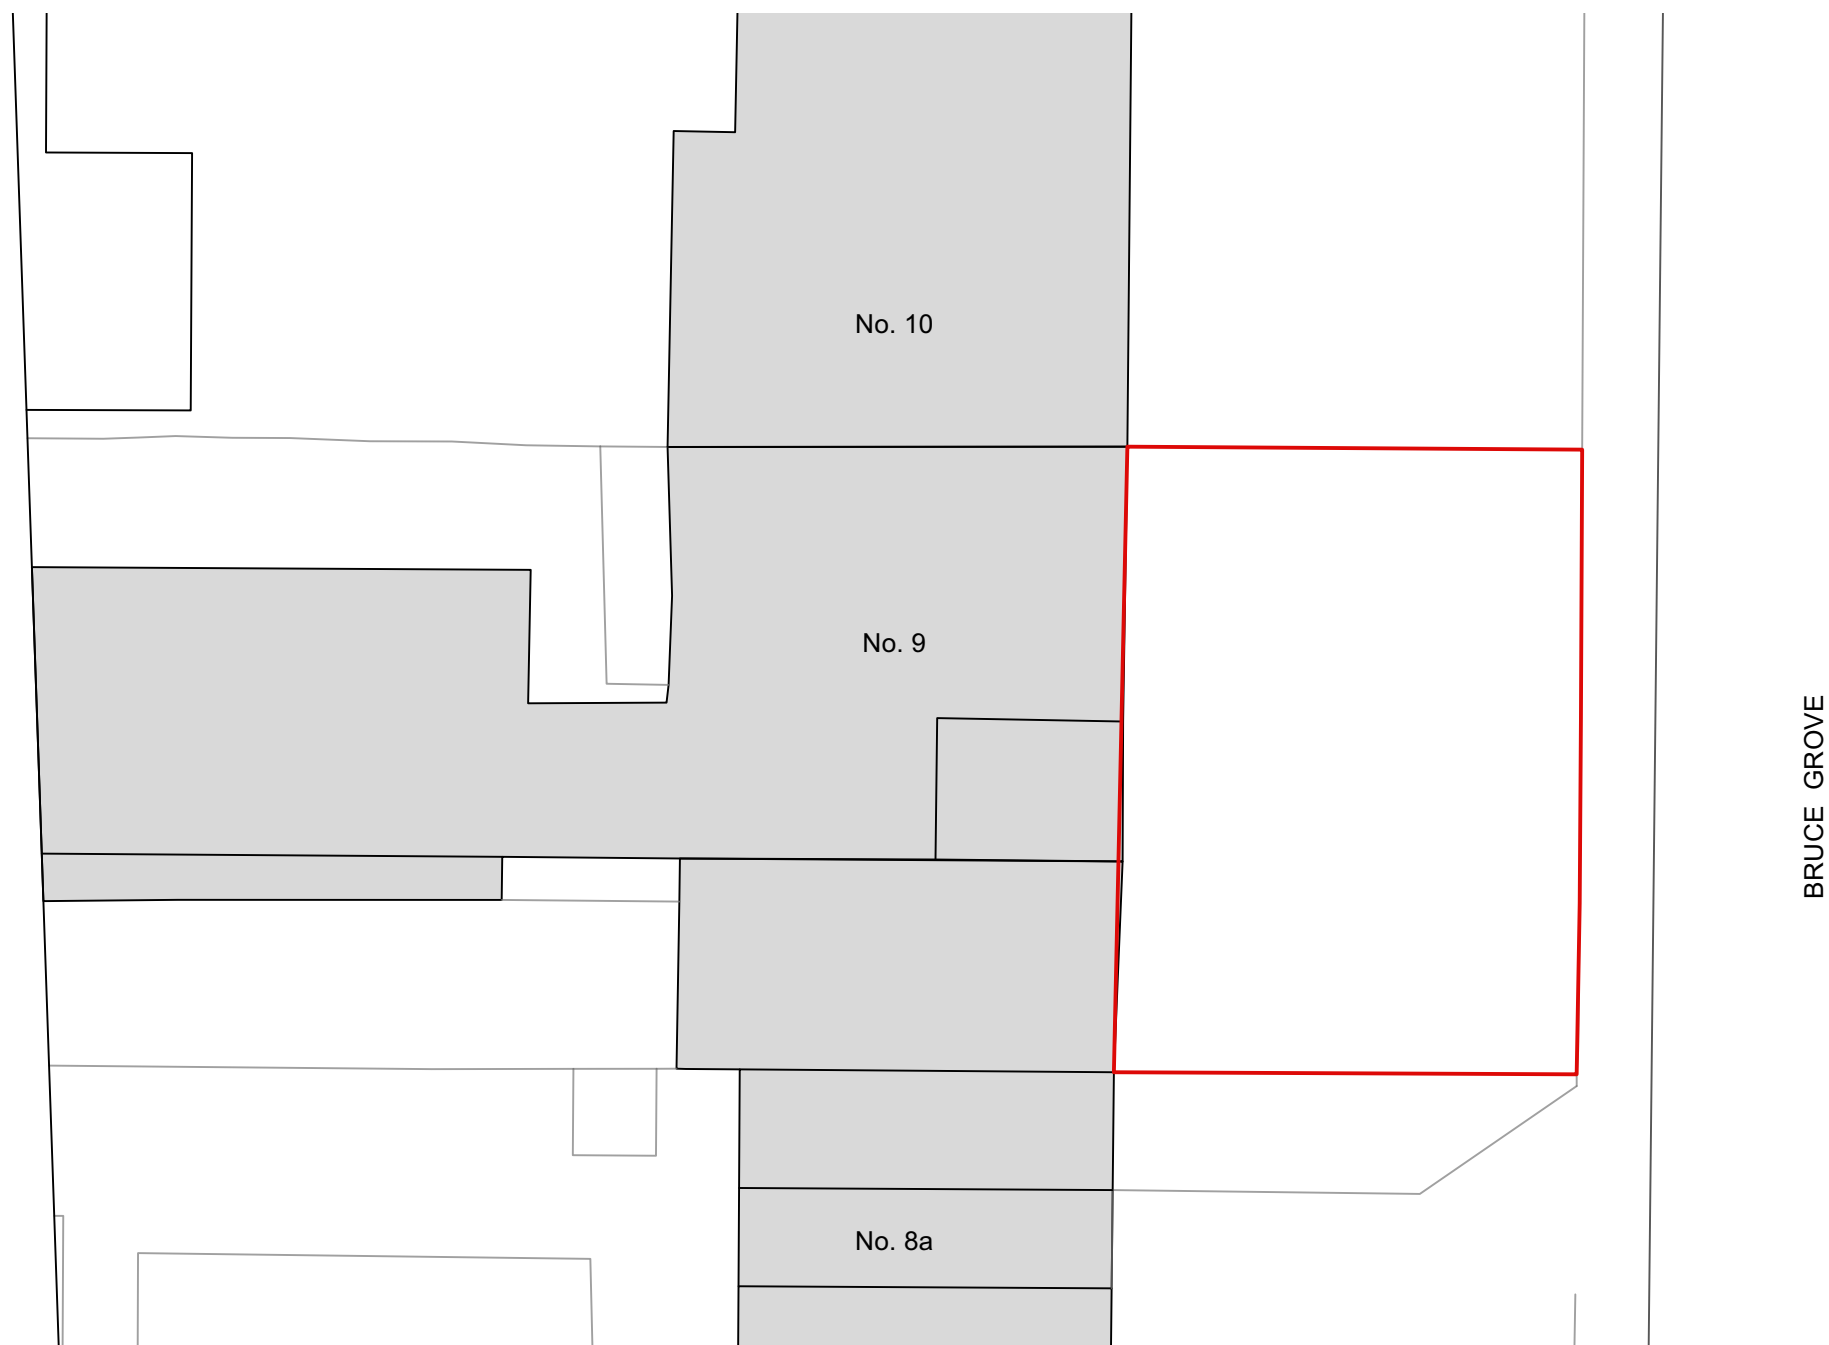


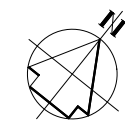

Block Plan
Scale: 1:200

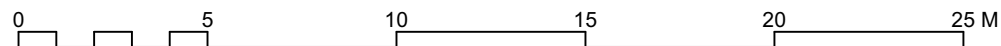

Notes		DO NOT SCALE - Use Figure Dimensions Only IF IN DOUBT - ASK	
Revisions			
Haringey Heritage Action Zone			
Block Plan			
9 Bruce Grove			
ROGER MEARS ARCHITECTS LLP Union Chapel, Compton Avenue London N1 2XD			
rma@rmears.co.uk www.rmears.co.uk		tel 020 7359 8222 © Roger Mears Architects LLP 2022	
Date	Scale	Job No.	Dwg No.
Jan 2022	1:200@A3 1:100@A1	2141	BG09-00.2