


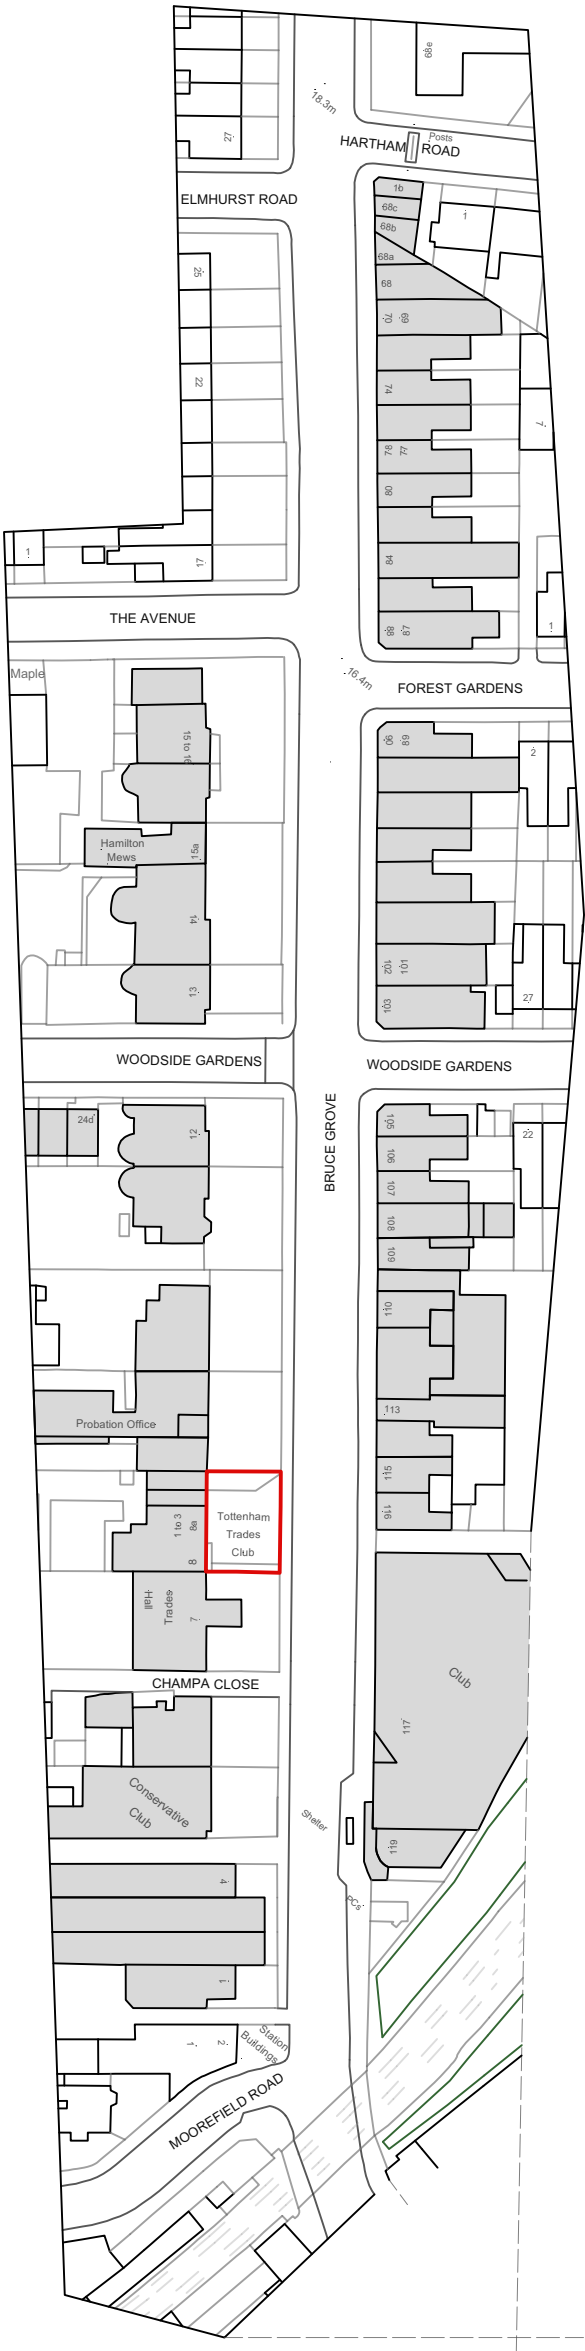

Location Plan
Scale: 1:1250

Notes DO NOT SCALE - Use Figure Dimensions Only IF IN DOUBT - ASK  01020304050 M	Revisions	Haringey Heritage Action Zone Location Plan 8 Bruce Grove					ROGER MEARS ARCHITECTS LLP Union Chapel, Compton AvenueLondon N1 2XD rma@rmears.co.ukwww.rmears.co.uktel 020 7359 8222				
		Date	Scale	Job No.	Code	Dwg No.					
		Jan 2022	1:1250@A3	2141	X	BG08-00.1					