


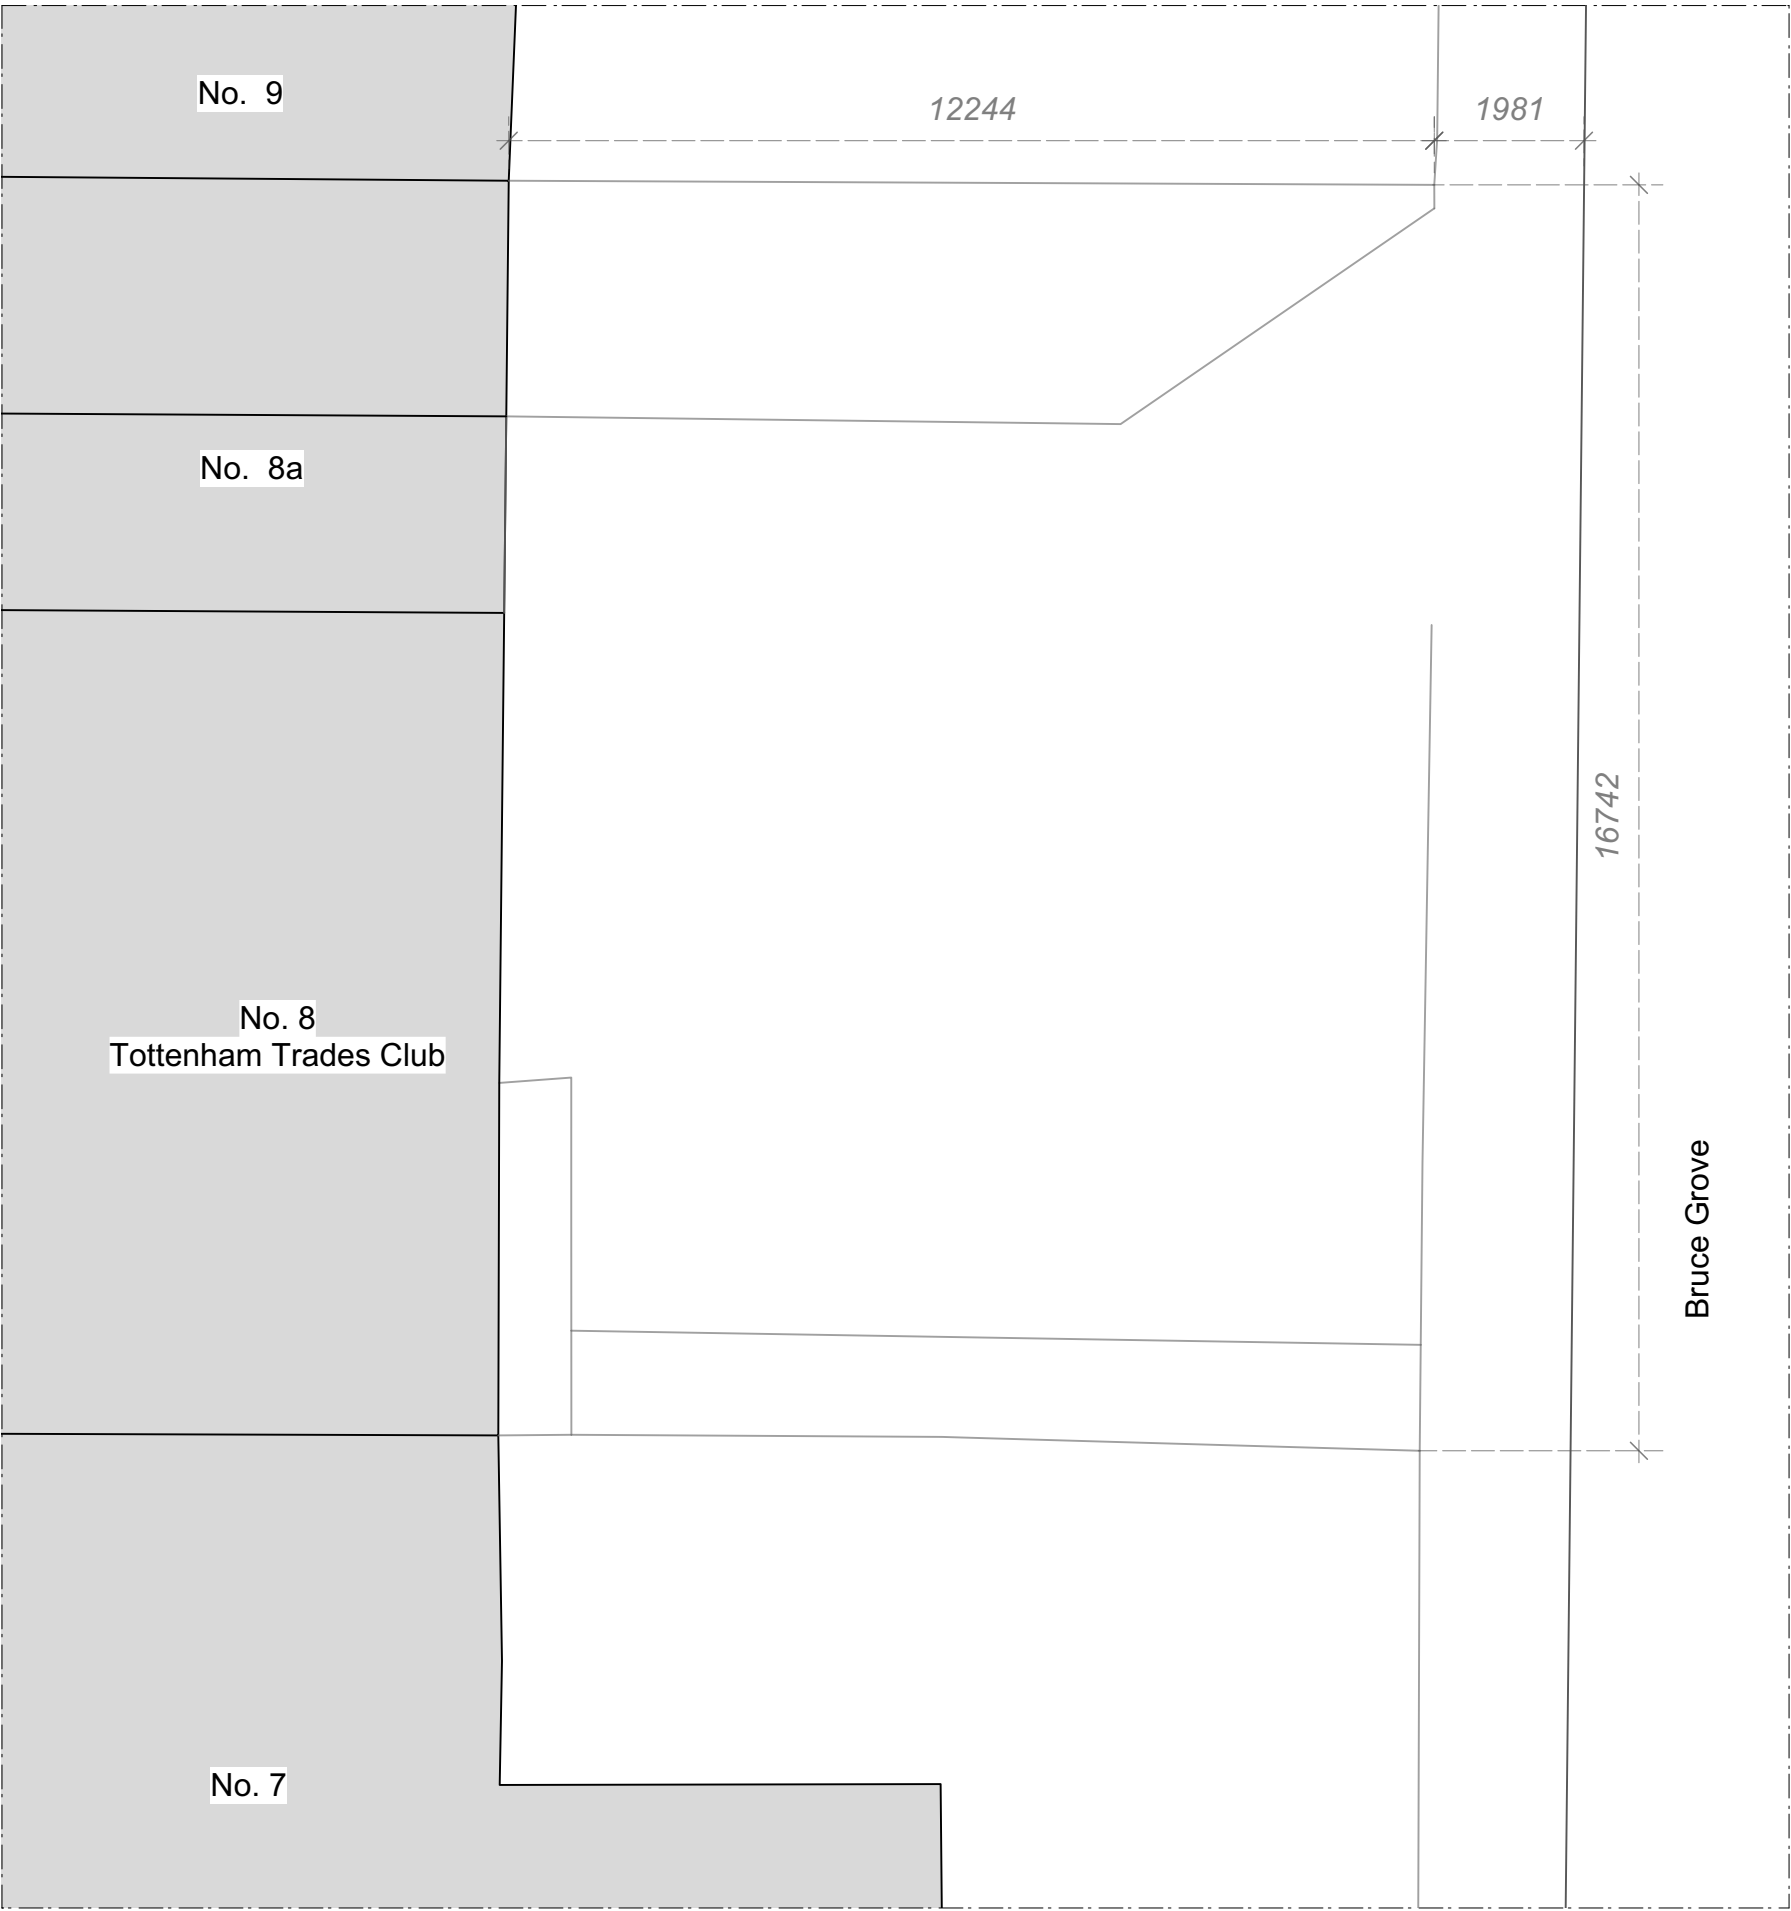

01 8 Bruce Grove Plan
BG08-01 1:100@A3; 1:50@A1

Notes

DO NOT SCALE - Use Figure Dimensions Only IF IN DOUBT - ASK

Revisions

0

1

2

3

4

5

M

Haringey Heritage Action Zone

EX Forecourt Plan
8 Bruce Grove

ROGER MEARS ARCHITECTS LLP

Union Chapel, Compton Avenue

London N1 2XD

rma@rmears.co.uk

www.rmears.co.uk

tel 020 7359 8222

© Roger Mears Architects LLP 2022

Date	Scale	Job No.	Dwg No.
Jan 2022	1:100@A3 1:50@A1	2141	BG08-01