




Existing

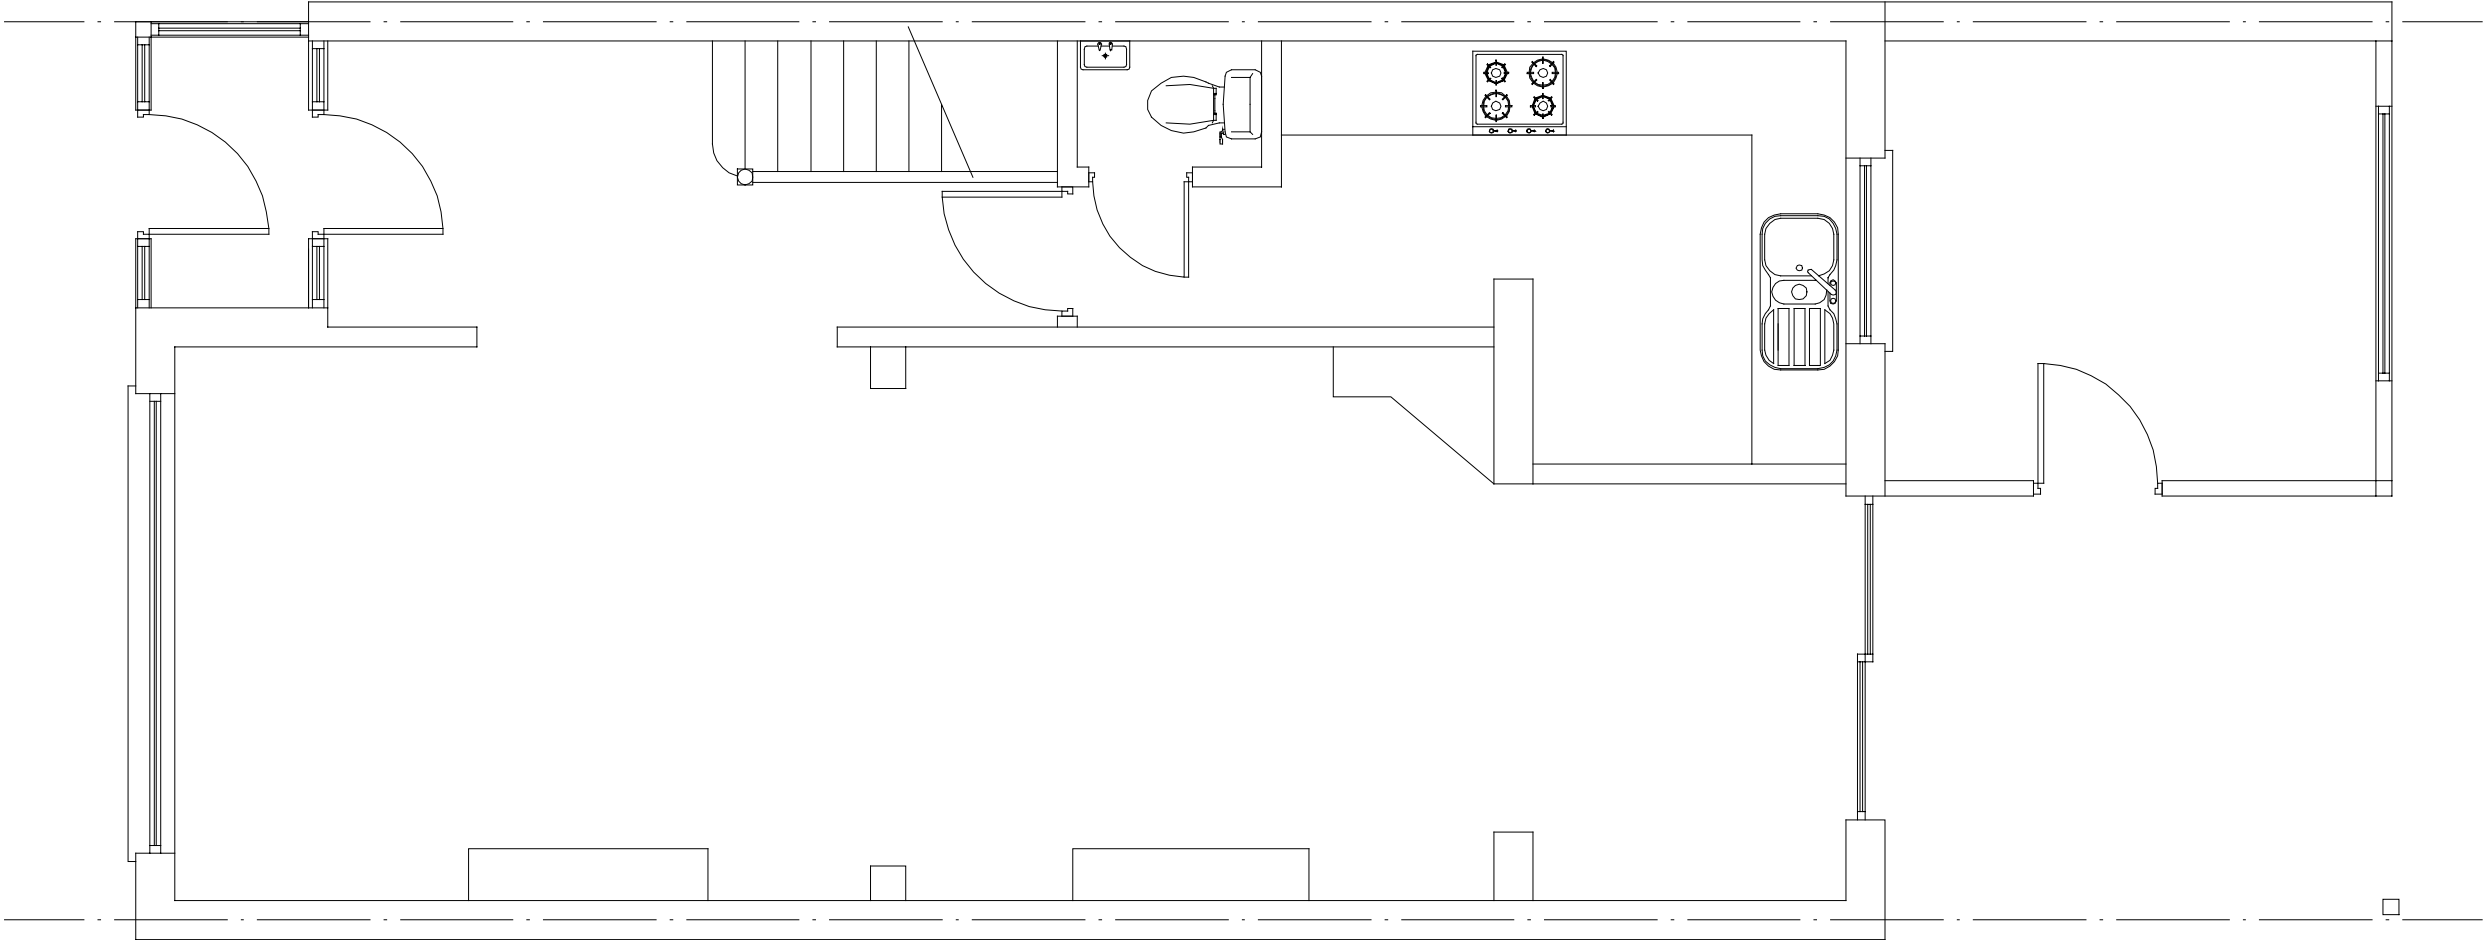


Ground

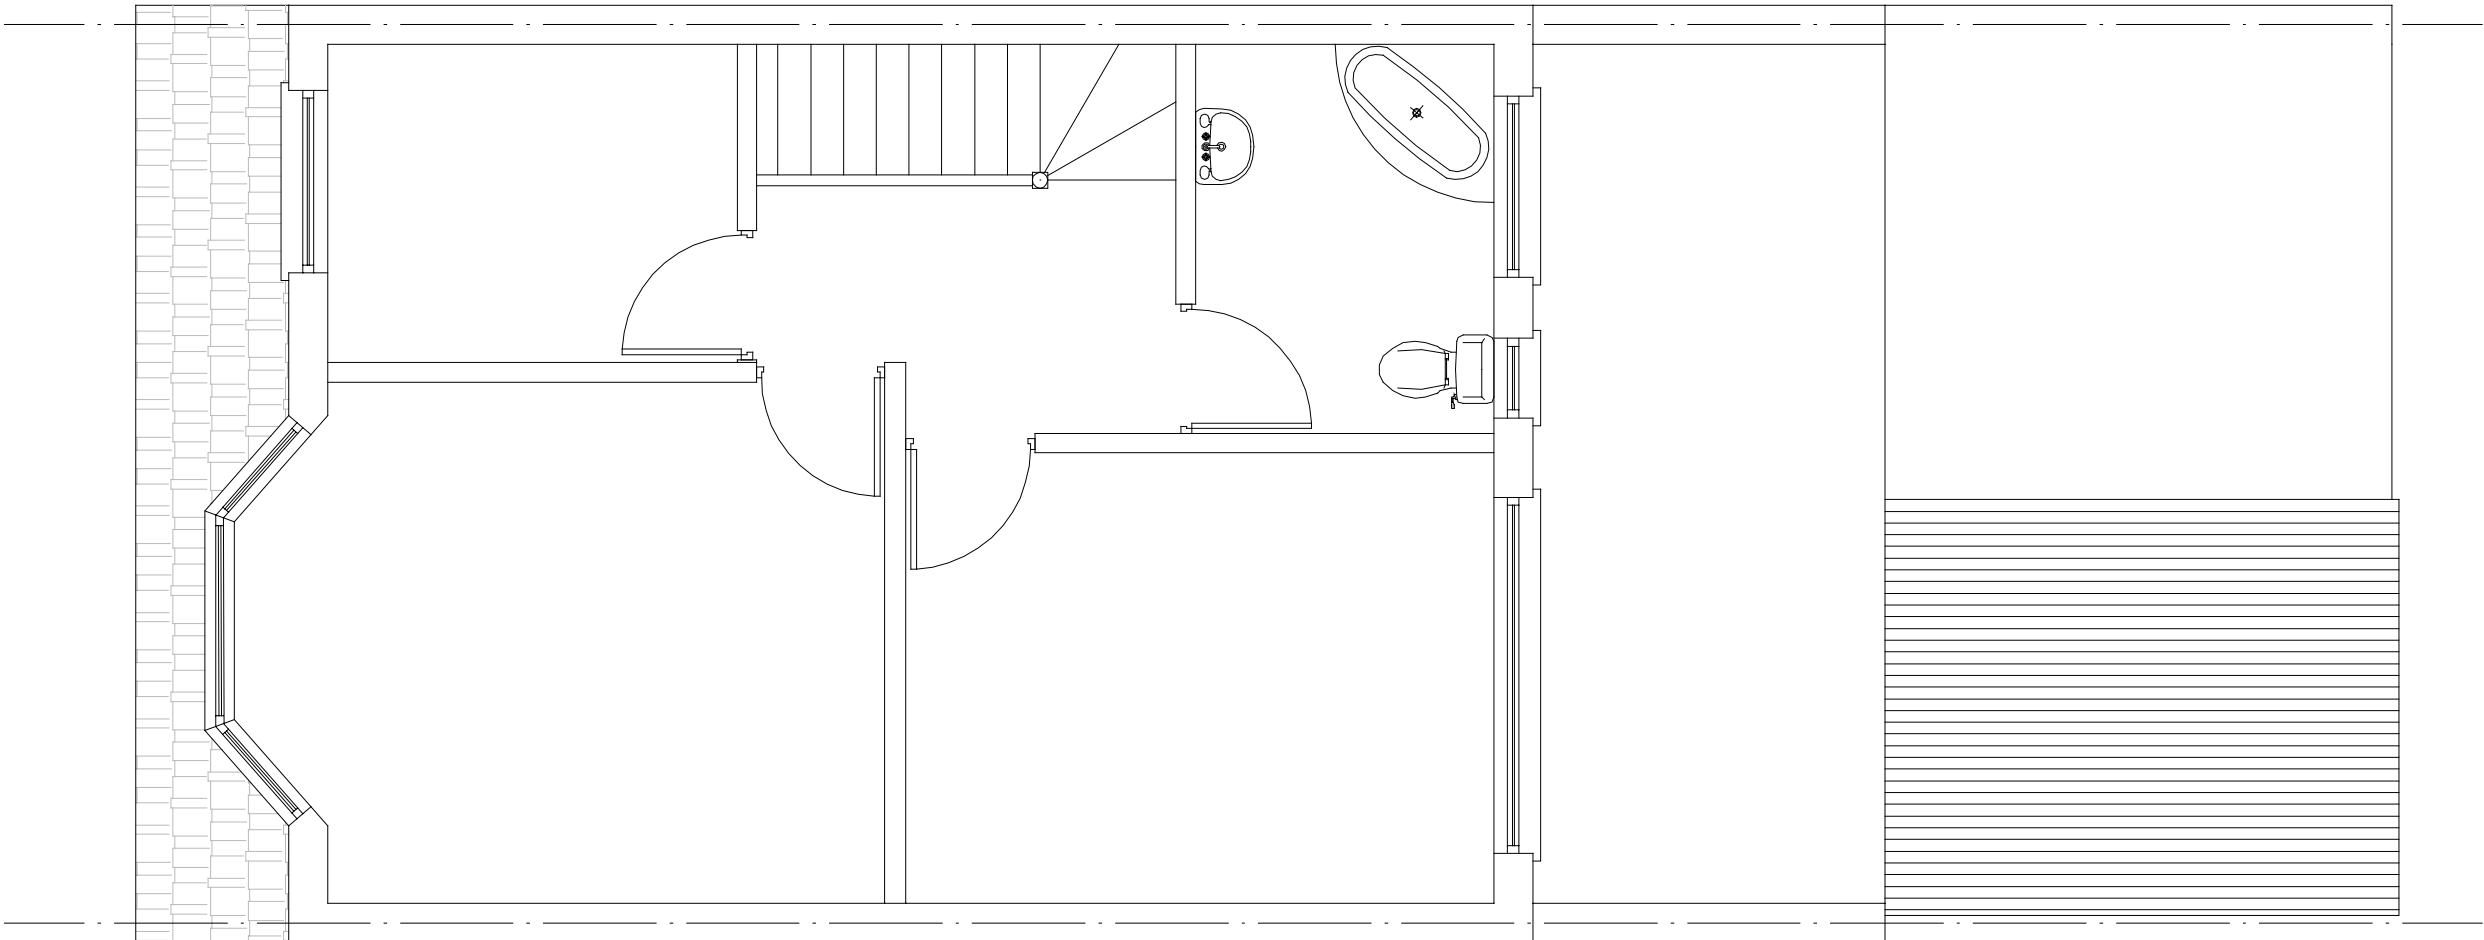


First

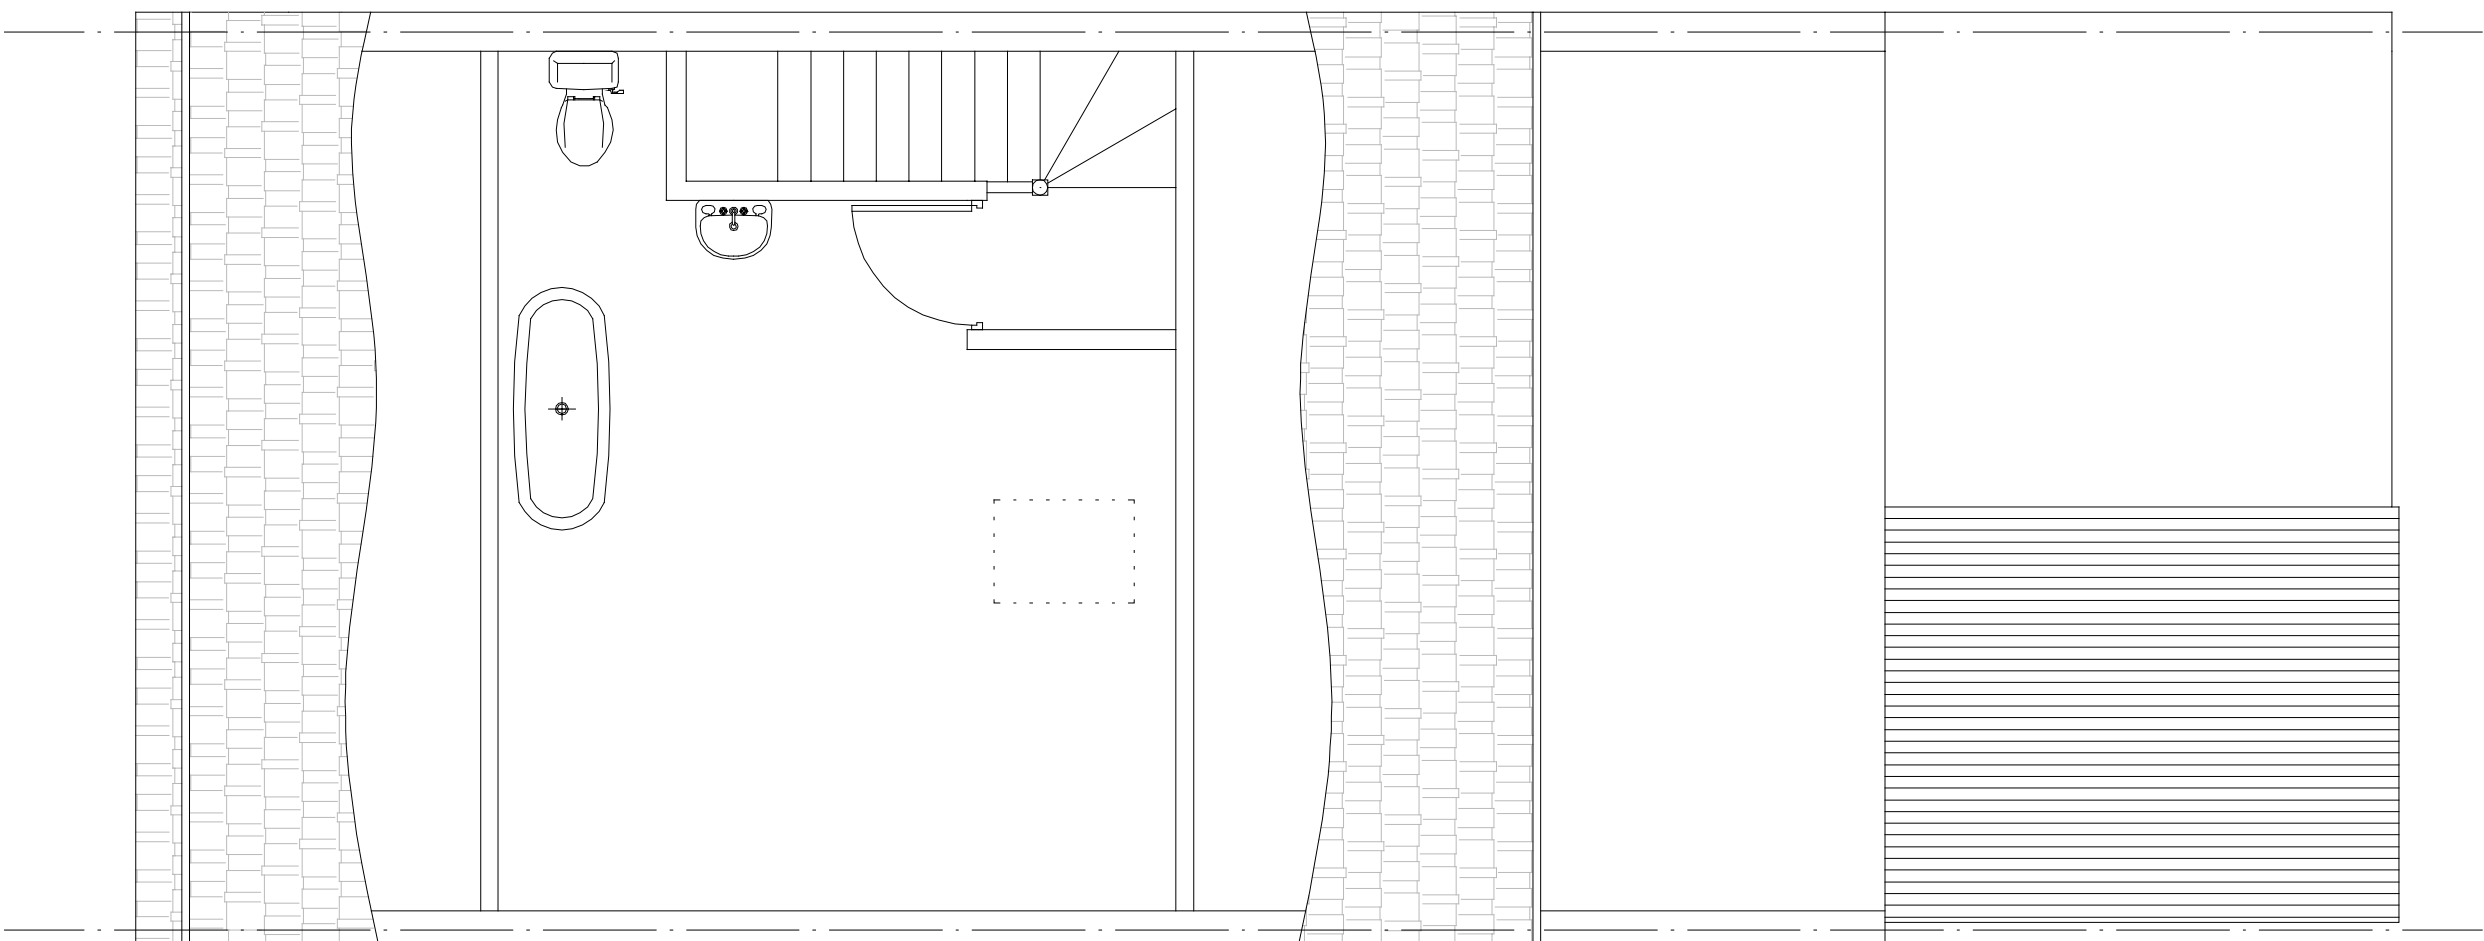

Loft

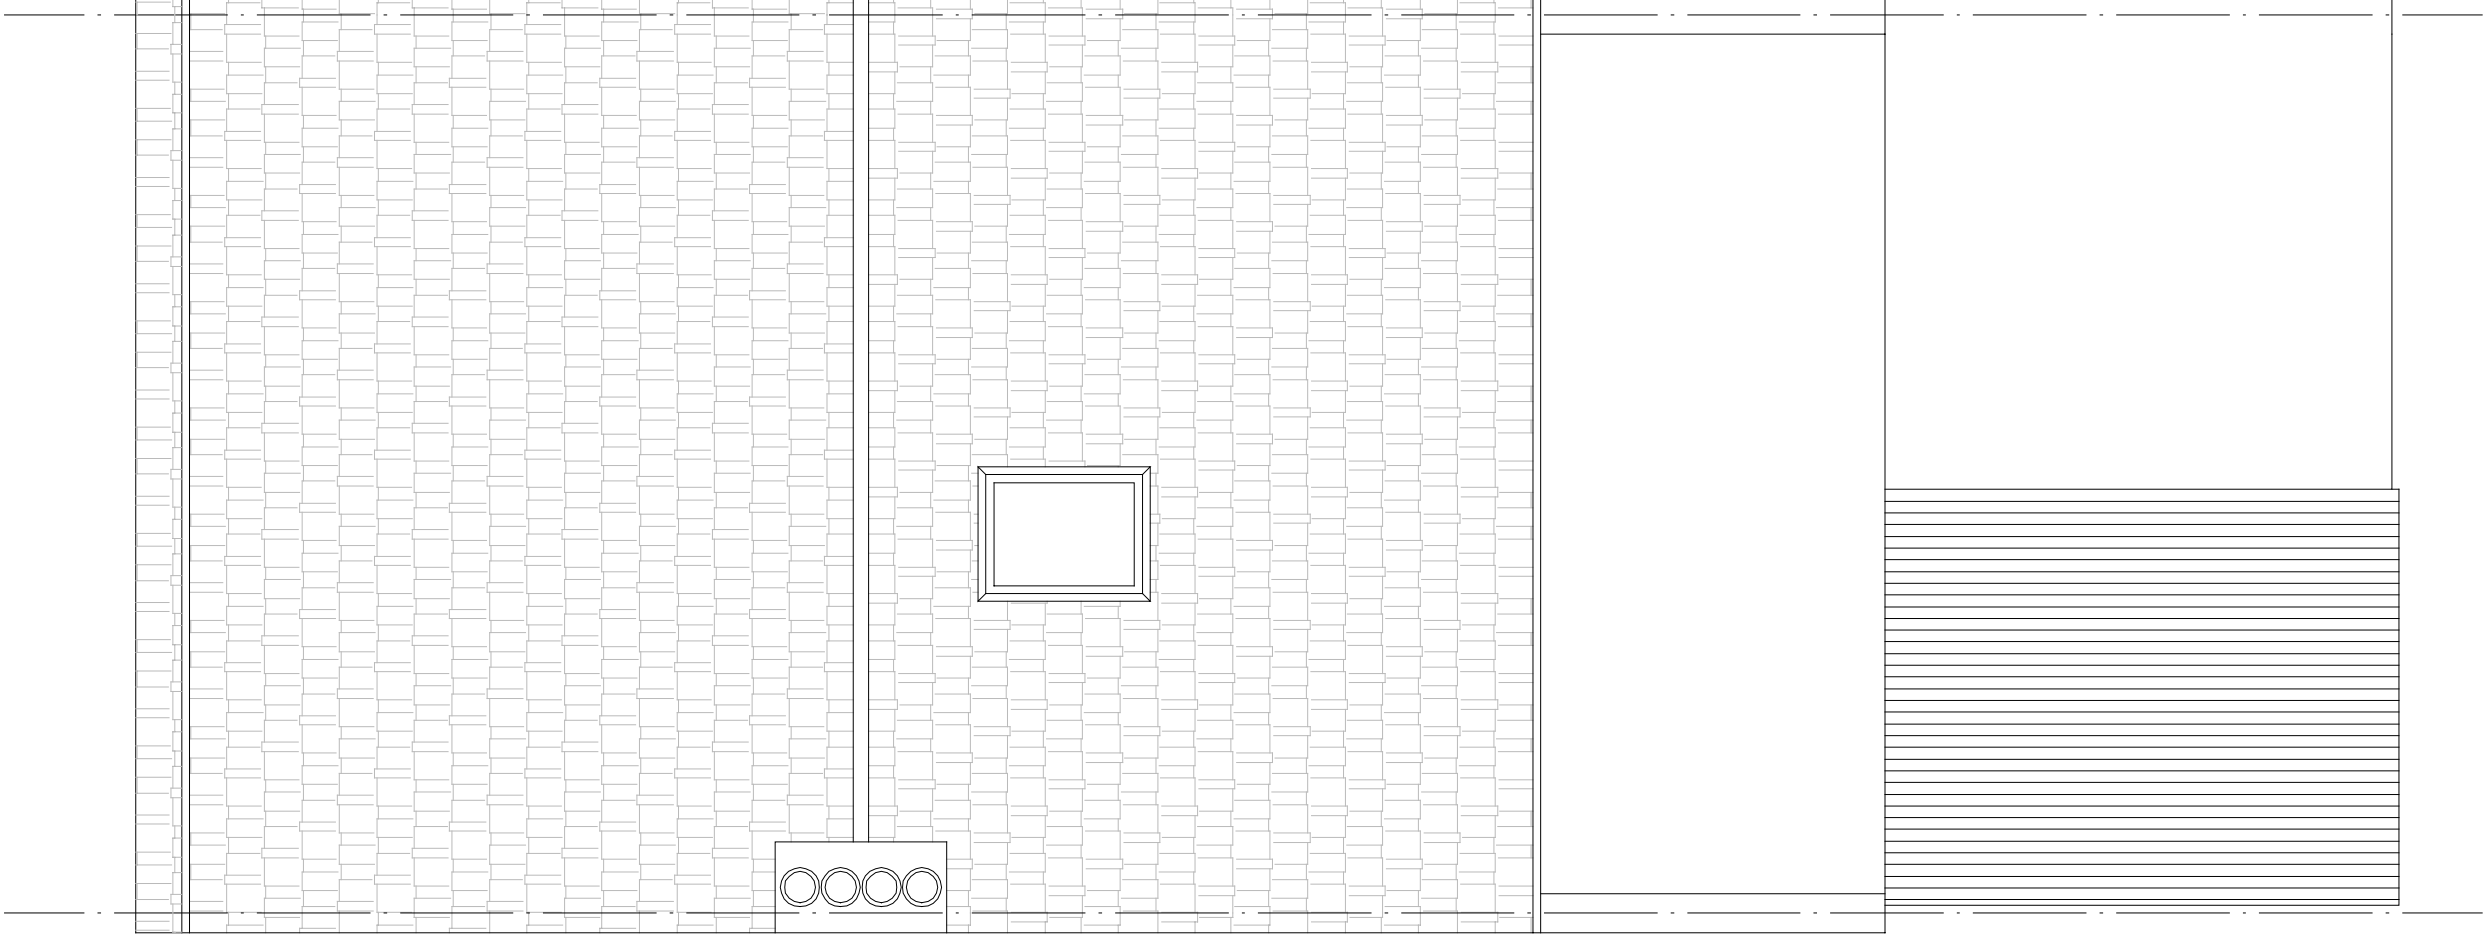

Roof

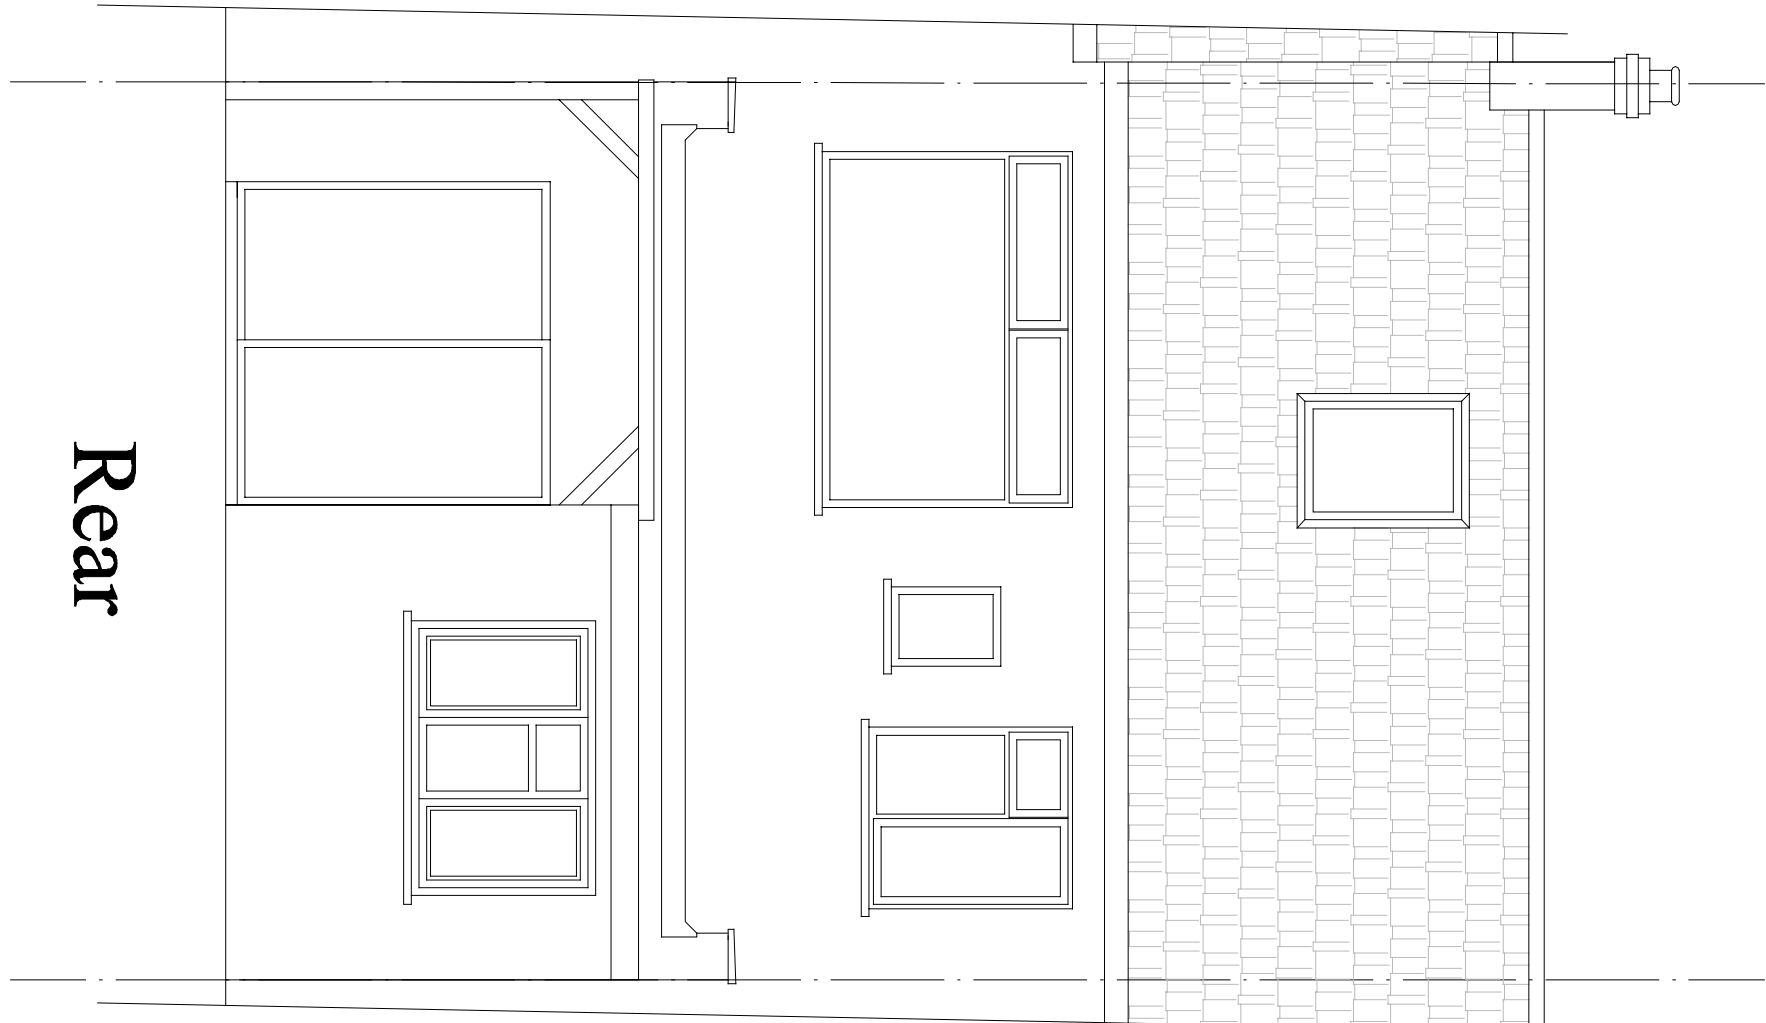

Rear

General Notes

Client: Mr Xun Sheng Zhou 25 Walpole Road London N17 6BE			
No.	Revision/Issue	Date	

Project Name and Address
P & A Design Consultants Ltd
4 Hogarth Road
Dagenham
Essex RM8 2NJ
Tel: 020 8595 6070
Mobile : 07956 181 363
M Perrine BSc Hons, MRICS, MCIOSB

Project Name and Address
25 Walpole Road
London
N17 6BE

Project	Sheet
Date	1
Scale	1:50 (A1)