


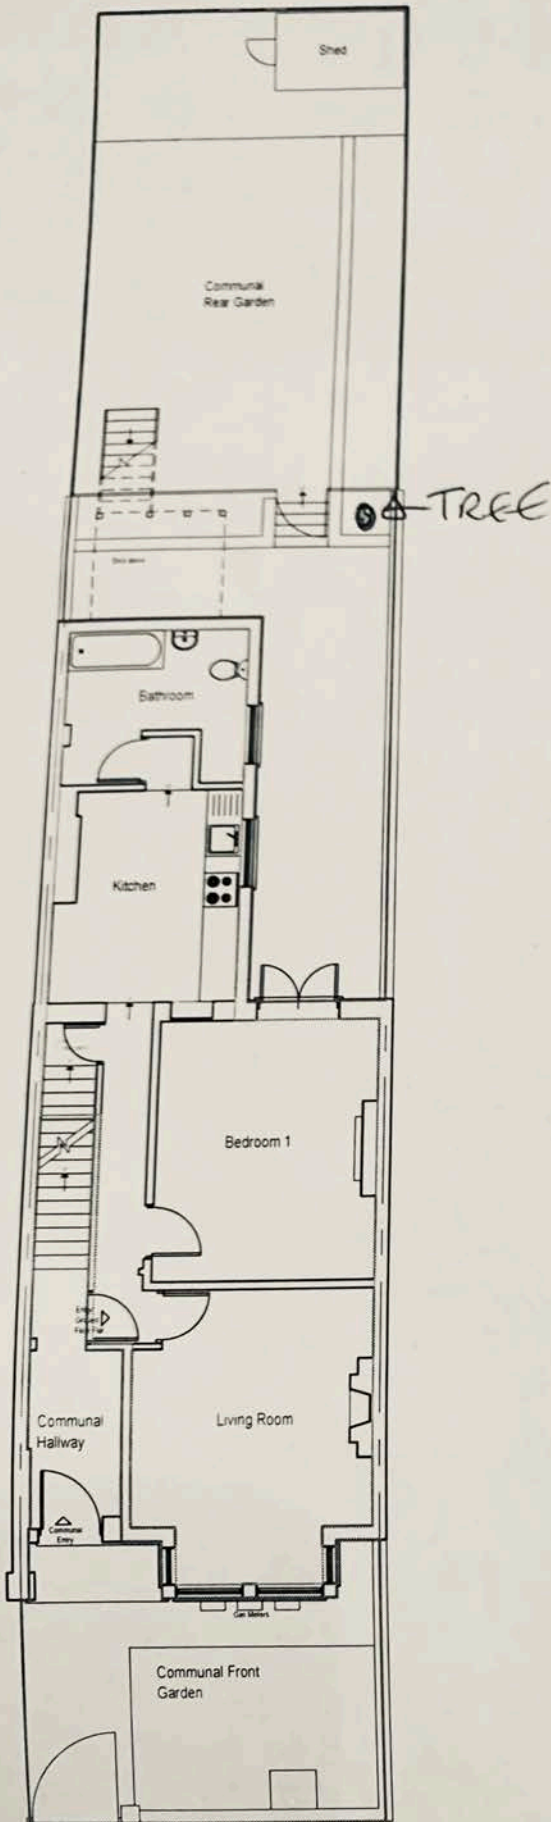

BLOCK PLAN 1:100
GROUND FLOOR



SITE LOCATION PLAN 1:1250



Legend	
Flat Demise	_____
Communal Areas	_____

Project Name		Drawing Number	
35 Hillfield Avenue London N8 7DS		20-232-02	
Drawing		Date	
Lease Plan Site Location Plan & Block Plan		21/12/20	
Project Number		Drawing Number	
20-0232		20-232-02	
Scale		Date	
1:1250 & 1:100 (Block Plan)		21/12/20	
Author		Checked	
21/12/20			
Status			