


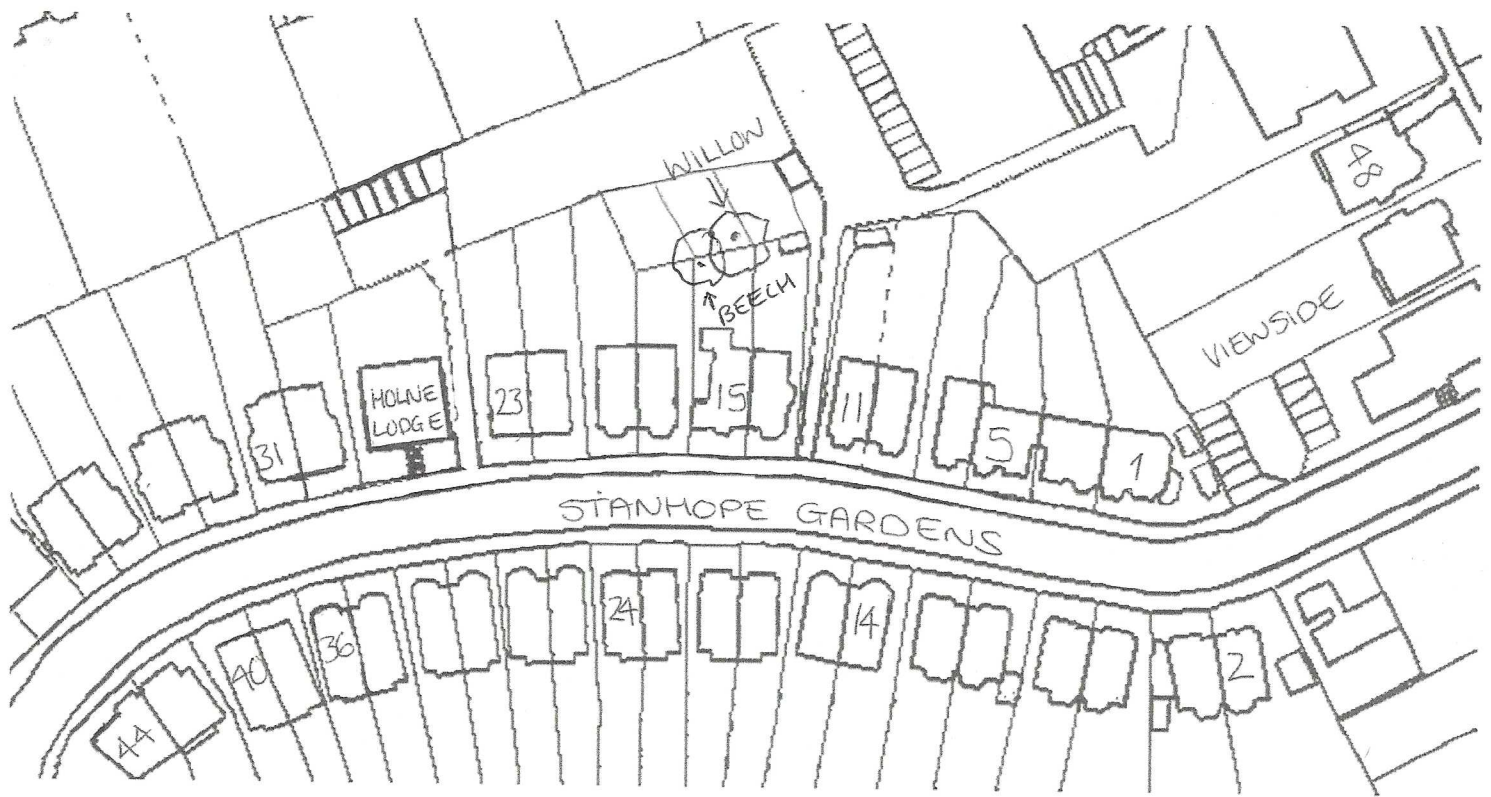

CLIENT

ZENA WATT

15, STANHOPE GARDENS,
LONDON,
N6 5TT

AGENT

CUSTOM CUTTERS TREE SPECIALISTS LTD
46, STANLEY ROAD,
LONDON,
N11 2LE