

Copyright in the design and this drawing is the property of RESI.

Reproduction in whole or in part is forbidden without written sanction of RESI.

All dimensions to be cross-checked on site prior to completing a Planning, structural engineering, the party wall process and construction.

Print to scale (as actual size)

NOTES

Existing loft area ca. 0 m²

GENERAL KEYS

--- Boundary line

Existing walls

REV	DESCRIPTION	DRN	CHK
PP6	PLANNING DRAWINGS	DR: 11.07.2022	FD: 11.07.2022



Job Title
Loft conversion
at 41 Harringay Road, N15 3JB


Drawing Status
Planning Drawings

Client
Alex Koumarales

Drawing Title
Existing Loft Plan

Scale 1/50 @ A2, 1/100 @ A4	Drawn DK
Date July 22	Checked FD

Drawing No.
22-0621 - 06

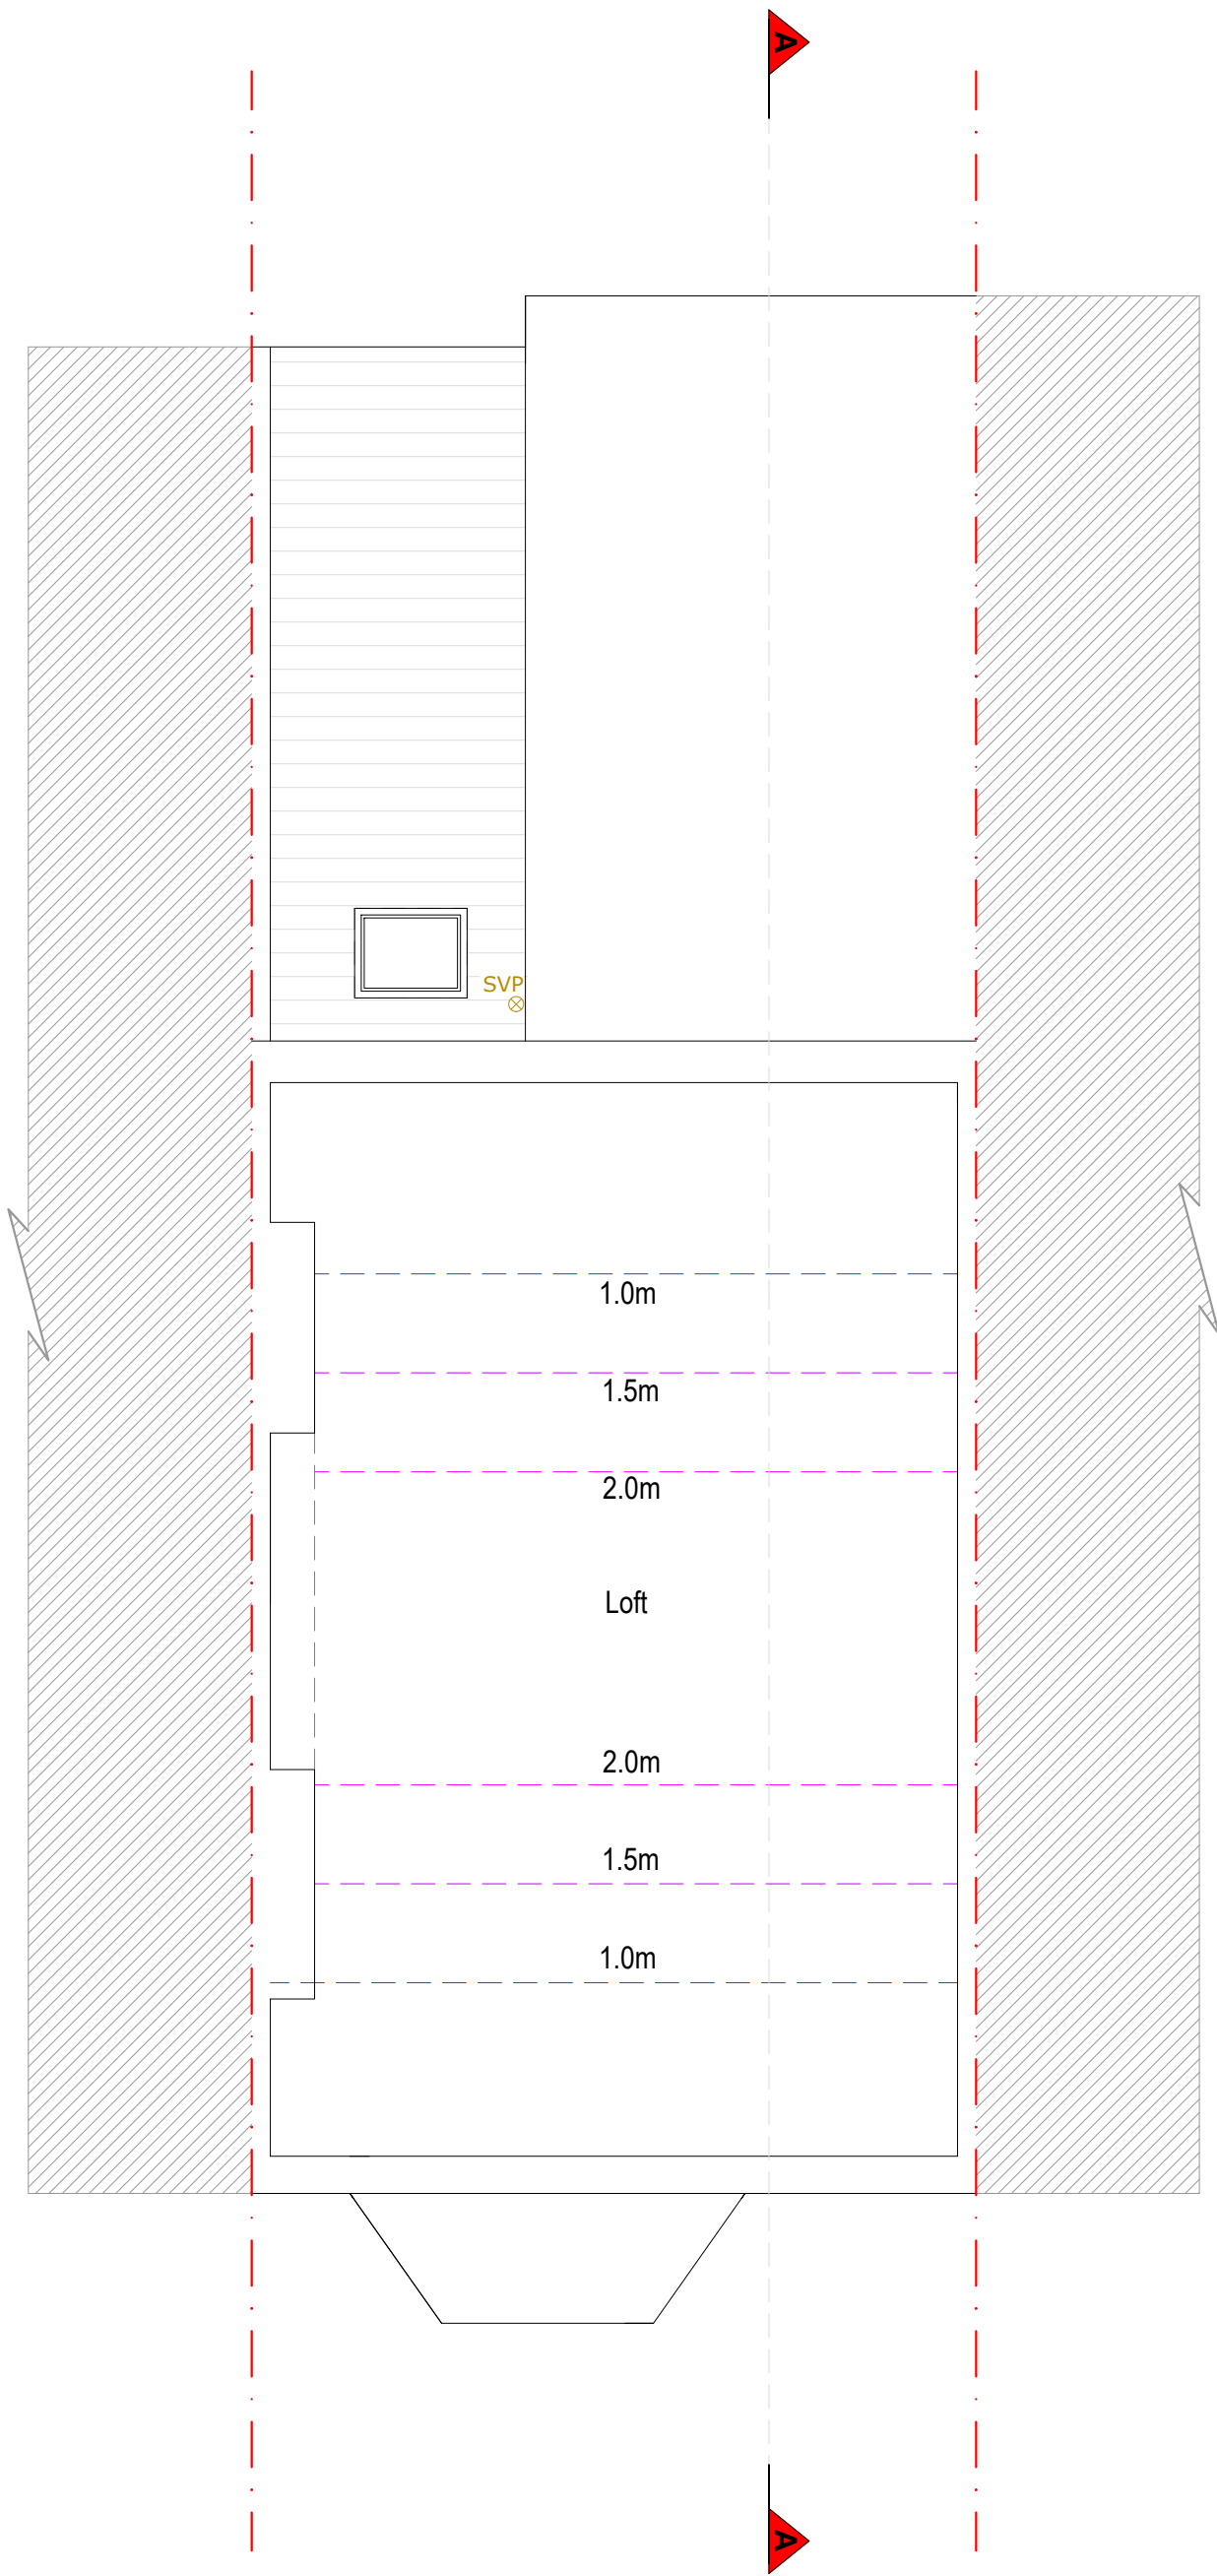

Existing Loft Plan

