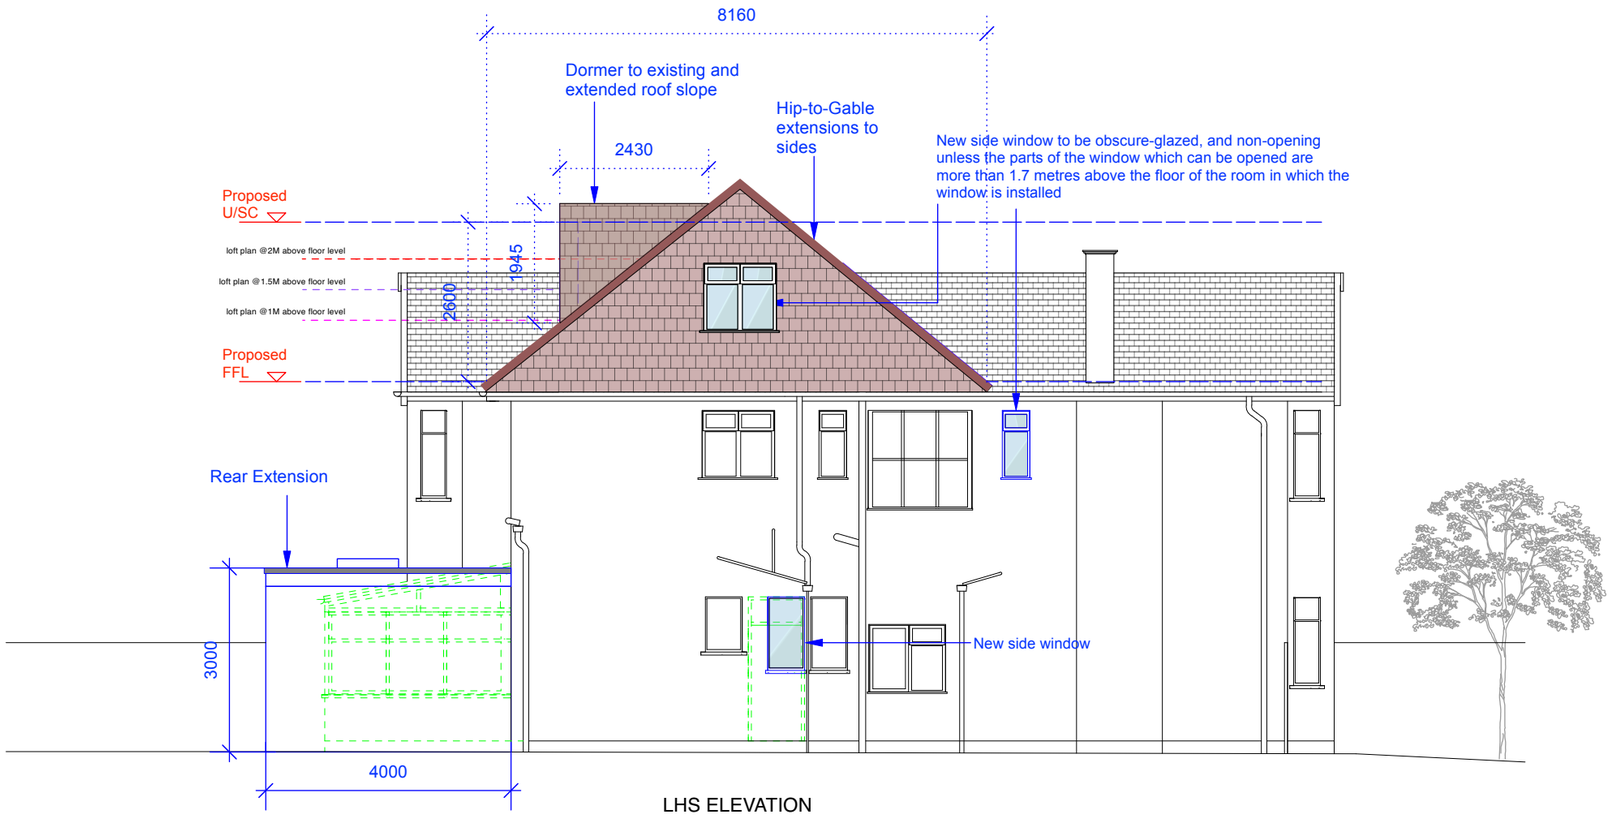


LHS ELEVATION

The materials to be used will match the existing materials

EXISTING

TO BE REMOVED

PROPOSED

ASSUMED EXISTING BOUNDARY

1:100

0 1 2 3 4 5 6 7 8 9 10 [m]

PROPOSED LHS ELEVATION - (GABLE ENDS x 2 and REAR DORMER)

FOR CERTIFICATE OF LAWFULNESS

REV.	DATE	DESCRIPTION
A	20.10.22	REVISED AS PER CASE OFFICER COMMENTS

NOTE:

FOR THE PURPOSE OF PLANNING ONLY DRAWINGS CAN BE SCALED OFF.

ALL DIMENSIONS ARE IN MILLIMETERS. INCONSISTENCIES ARE TO BE REPORTED TO THE ARCHITECT IMMEDIATELY.

COPYRIGHT IS HELD BY SIMON MILLER ARCHITECTS LTD.

CLIENT: A.C and A.M

PROJECT: GROUND AND FIRST FLOOR EXTENSIONS AND INTERNAL ALTERATIONS

SITE: 23 BANCROFT AVENUE, LONDON, N2 0AR

DRAWING TITLE: PROPOSED LHS SIDE ELEVATION

SIMON MILLER ARCHITECTS

T+44 (0)20 8201 9875

info@simonmillerarchitects.com
simonmillerarchitects

11 Portsdown Mews
Temple Fortune
London NW11 7HD

DATE: OCT 2022

DRAWN BY: GS

SCALE: 1:100 @ A3

DRAWING NO.: 557 PD07

REVISION: - A