


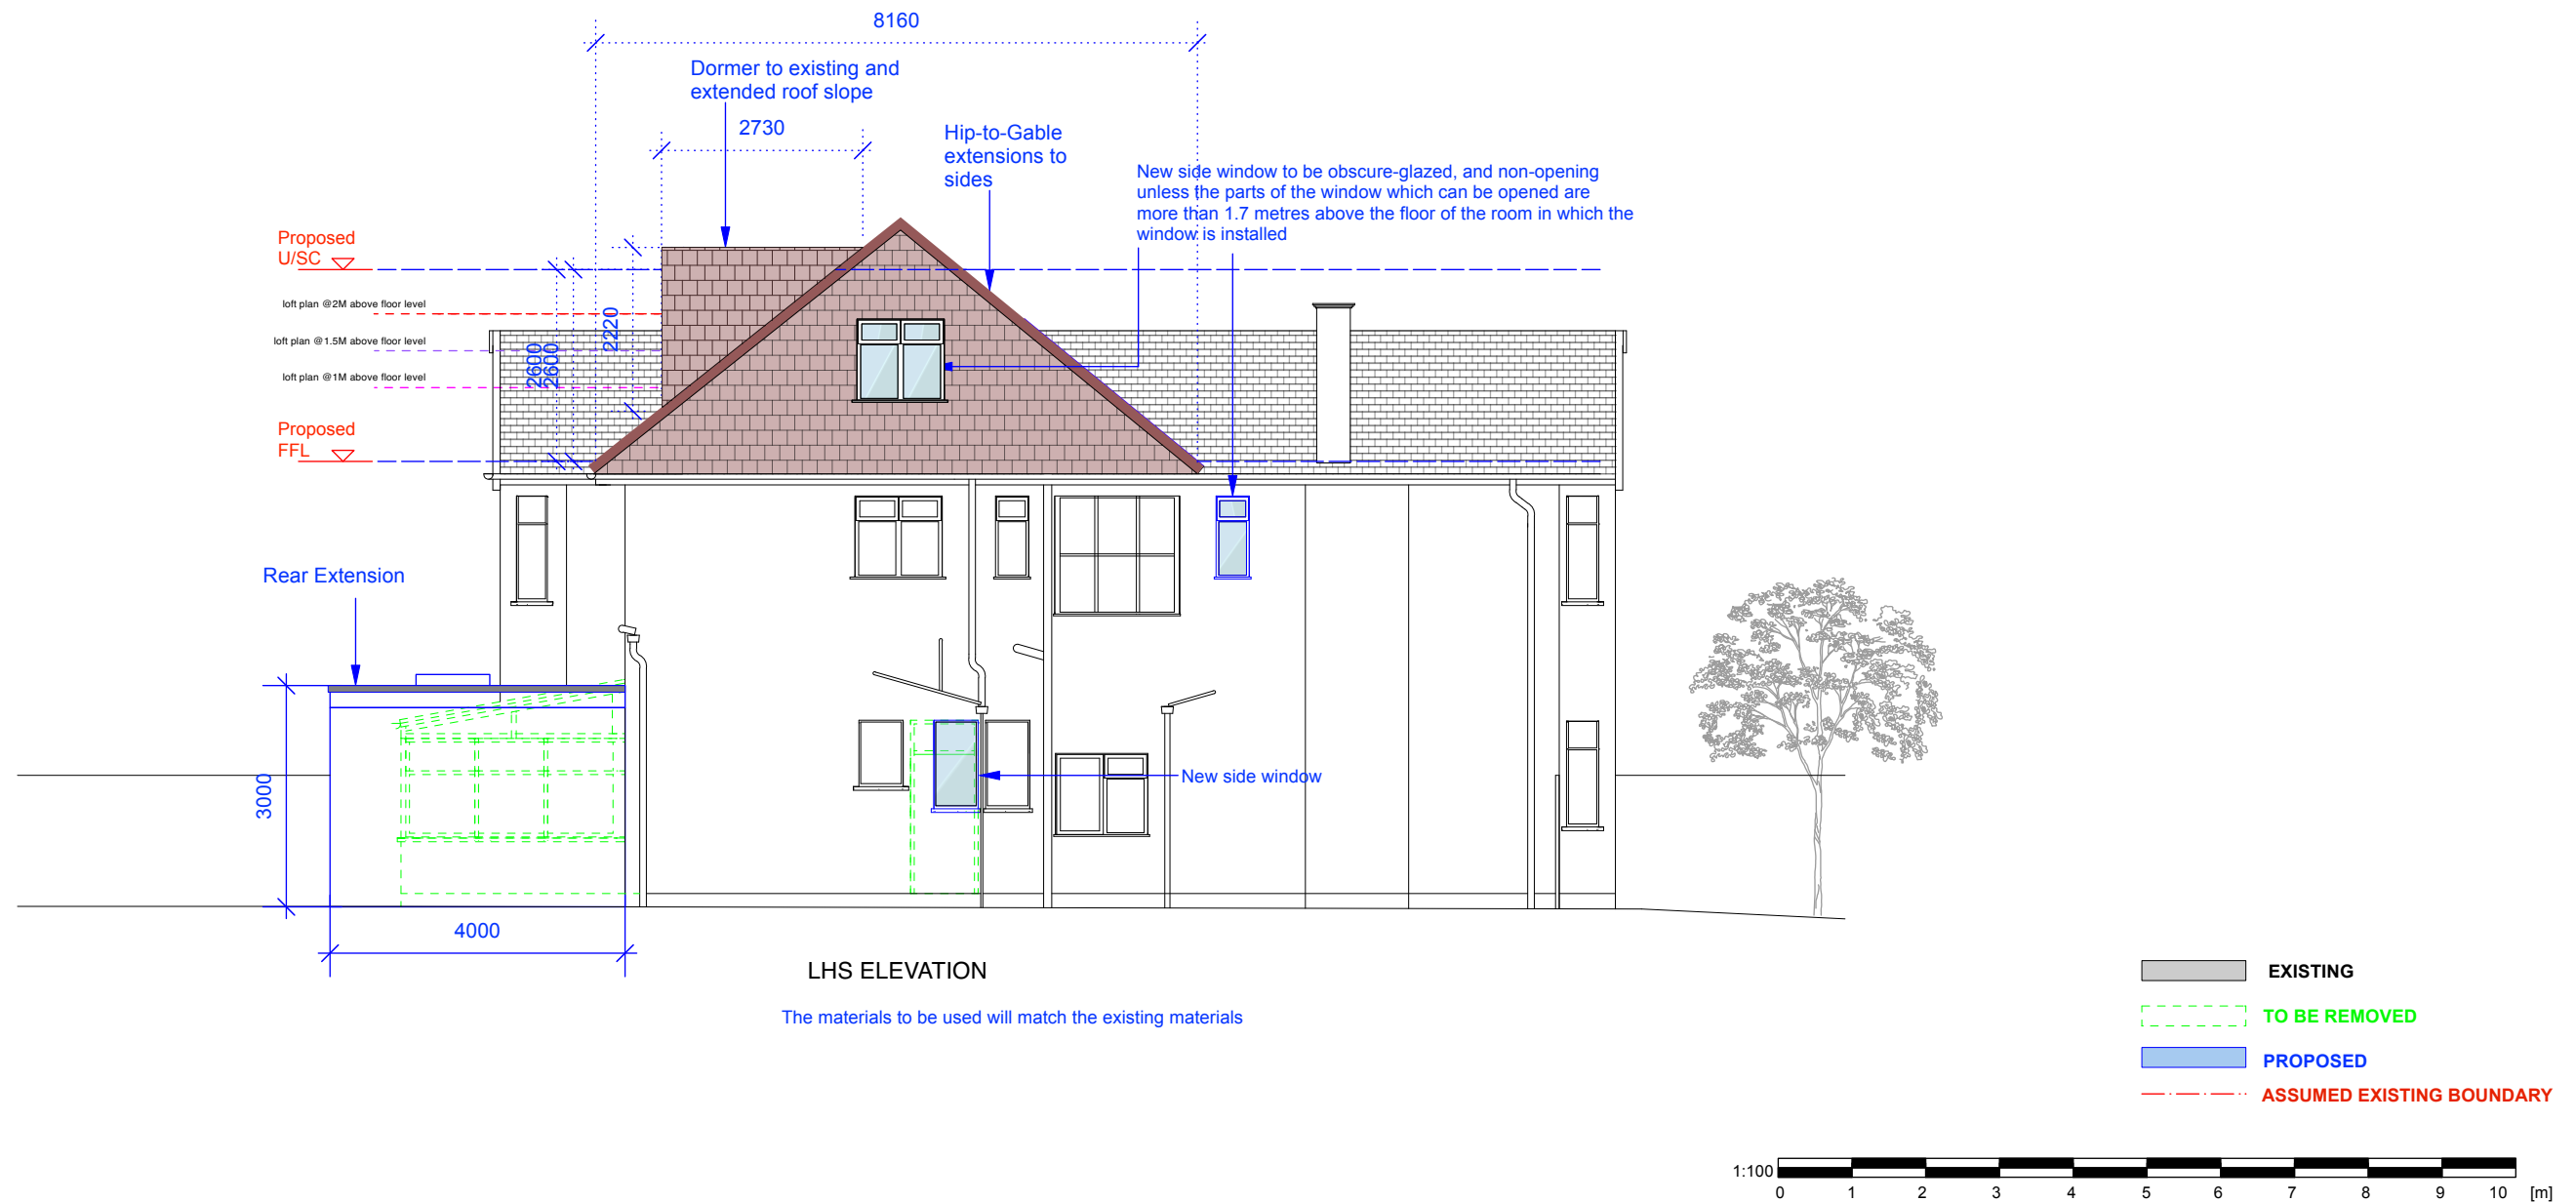

PROPOSED LHS ELEVATION - (GABLE ENDS x 2 and REAR DORMER)

REV.	DATE	DESCRIPTION	REV.	DATE	DESCRIPTION	NOTE:	CLIENT:	PROJECT:	SIMON MILLER ARCHITECTS T+44 (0)20 8201 9875 info@simonmillerarchitects.com simonmillerarchitects 11 Portsdown Mews Temple Fortune London NW11 7HD DATE: OCT 2022 DRAWN BY: GS SCALE: 1:100 @ A3 DRAWING NO.: 557 PD07 REVISION: - B
A	20.10.22	REVISED AS PER CASE OFFICER COMMENTS				FOR THE PURPOSE OF PLANNING <u>ONLY</u> DRAWINGS CAN BE SCALED OFF.	A.C and A.M	GROUND AND FIRST FLOOR EXTENSIONS AND INTERNAL ALTERATIONS	
B	20.10.22	ALTERCATION TO DORMER SIZE							
						ALL DIMENSIONS ARE IN MILLIMETERS. INCONSISTENCIES ARE TO BE REPORTED TO THE ARCHITECT IMMEDIATELY.	SITE:	DRAWING TITLE:	
							23 BANCROFT AVENUE, LONDON, N2 0AR	PROPOSED LHS SIDE ELEVATION	
						COPYRIGHT IS HELD BY SIMON MILLER ARCHITECTS LTD.			