


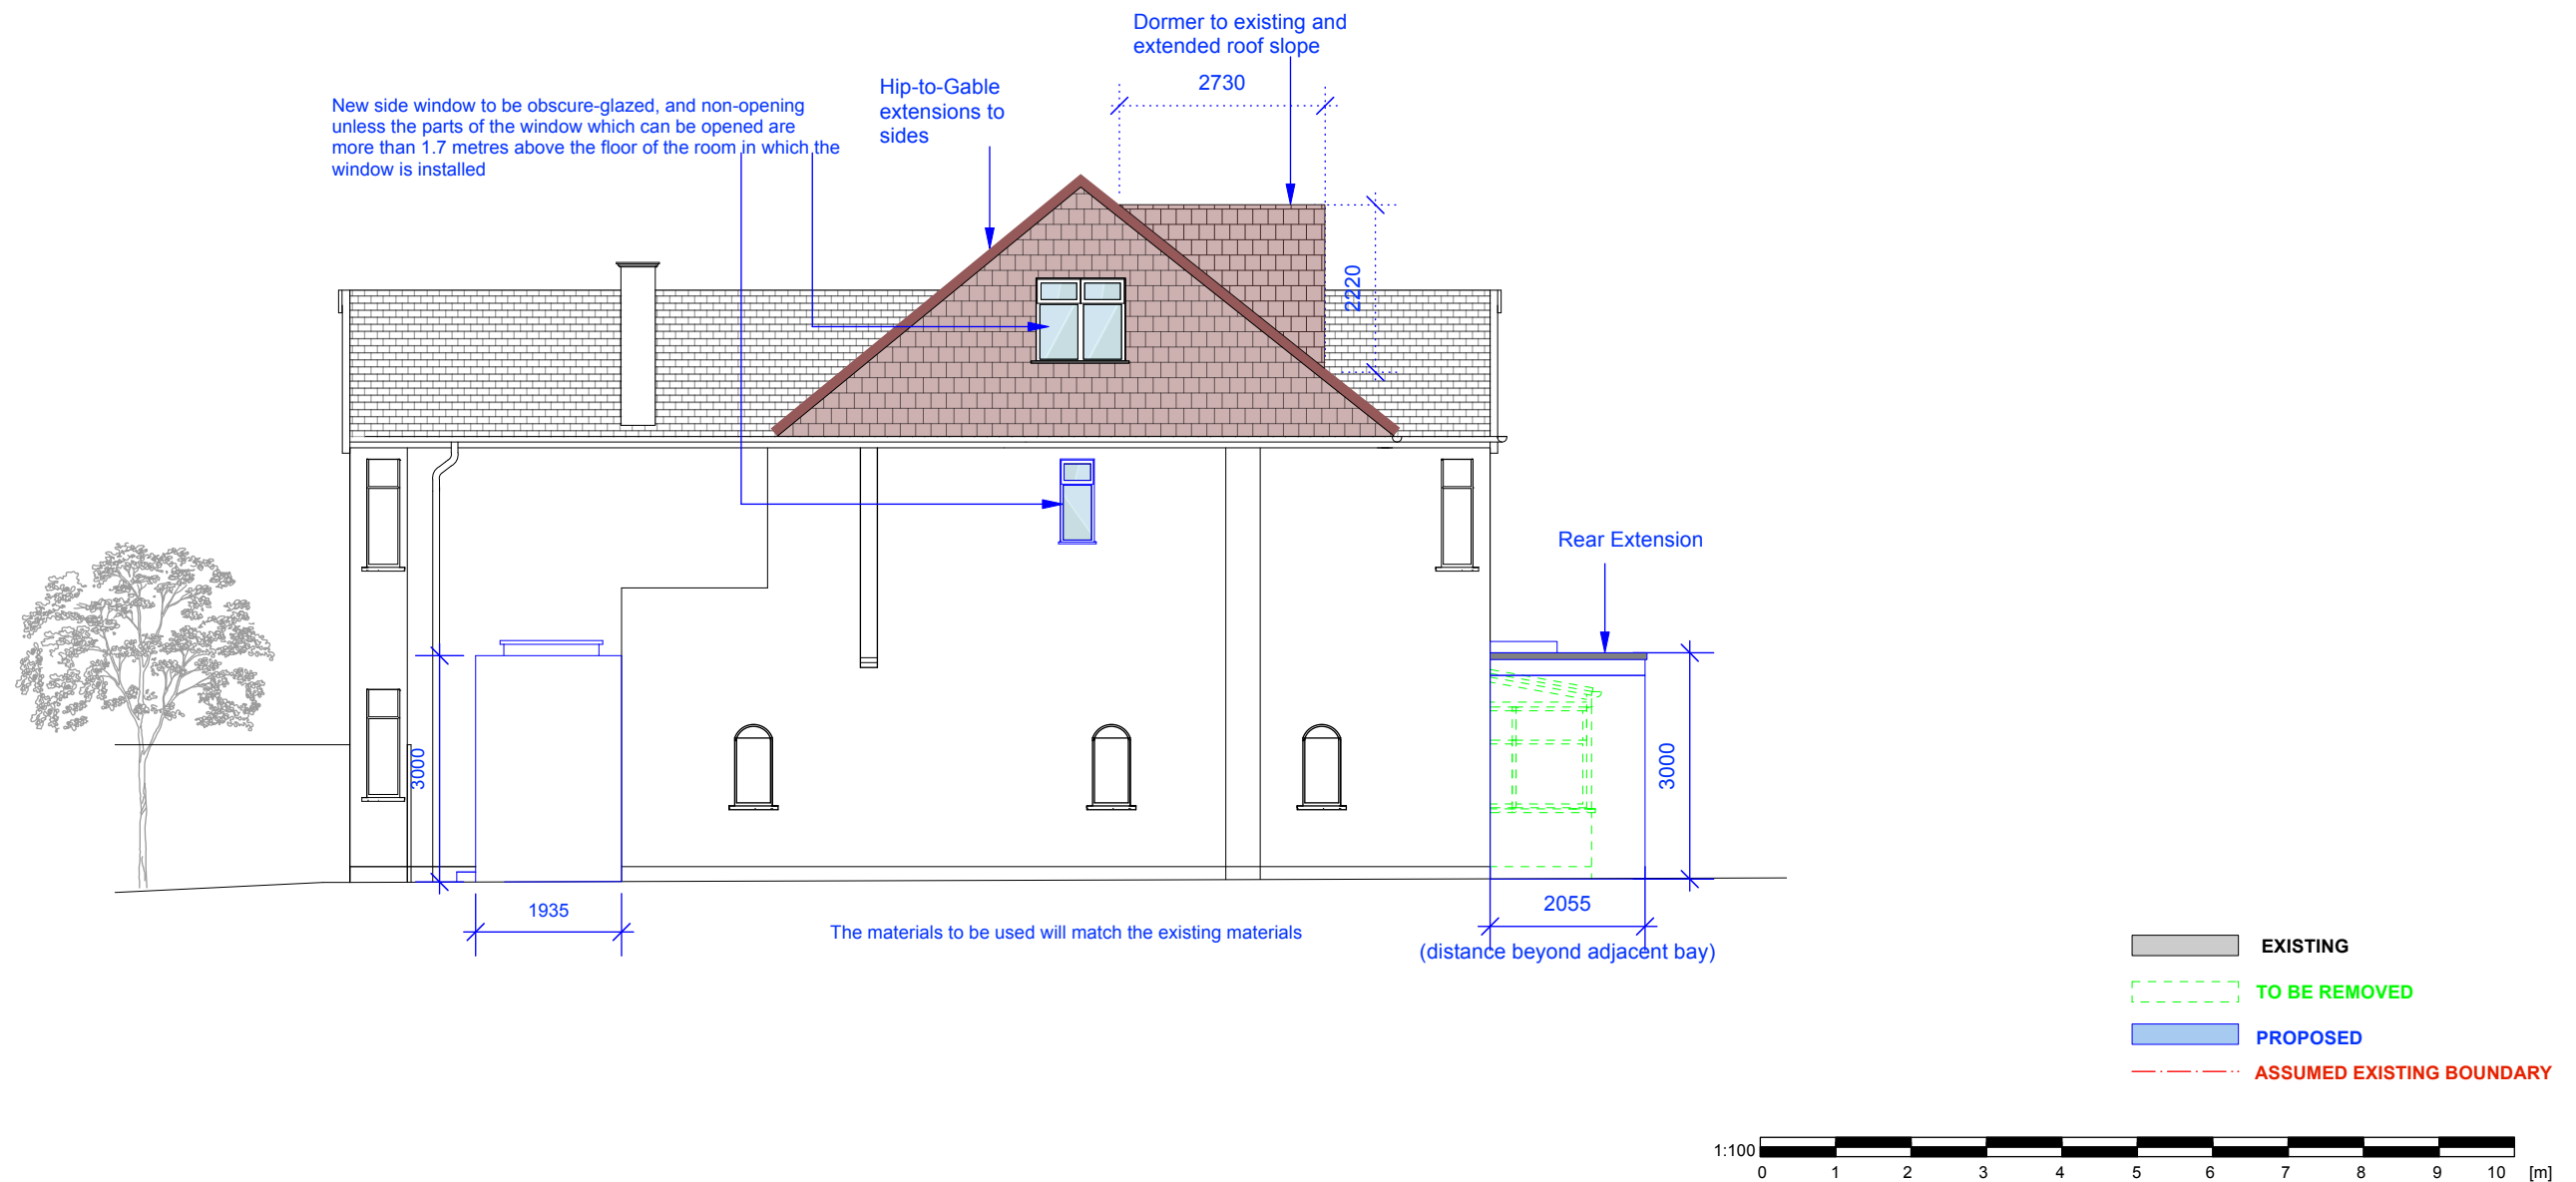

PROPOSED RHS ELEVATION - (GABLE ENDS x 2 and REAR DORMER)

FOR CERTIFICATE OF LAWFULNESS

REV.	DATE	DESCRIPTION	REV.	DATE	DESCRIPTION	REV.	DATE	DESCRIPTION	NOTE:	CLIENT:	PROJECT:	SIMON MILLER ARCHITECTS T+44 (0)20 8201 9875 info@simonmillerarchitects.com simonmillerarchitects 11 Portsdown Mews Temple Fortune London NW11 7HD	
A	20.10.22	REVISED AS PER CASE OFFICER COMMENTS							FOR THE PURPOSE OF PLANNING <u>ONLY</u> DRAWINGS CAN BE SCALED OFF.	A.C and A.M	GROUND FLOOR AND LOFT EXTENSIONS AND INTERNAL ALTERATIONS		
B	20.10.22	ALTERCATION TO DORMER SIZE							ALL DIMENSIONS ARE IN MILLIMETERS. INCONSISTENCIES ARE TO BE REPORTED TO THE ARCHITECT IMMEDIATELY.	SITE:	DRAWING TITLE:		
									COPYRIGHT IS HELD BY SIMON MILLER ARCHITECTS LTD.	23 BANCROFT AVENUE, LONDON, N2 0AR	PROPOSED RHS SIDE ELEVATION		
										DATE: OCT 2022		DRAWN BY: GS	
										SCALE: 1:100 @ A3		DRAWING NO.: 557 PD08	
										REVISION: - B			