

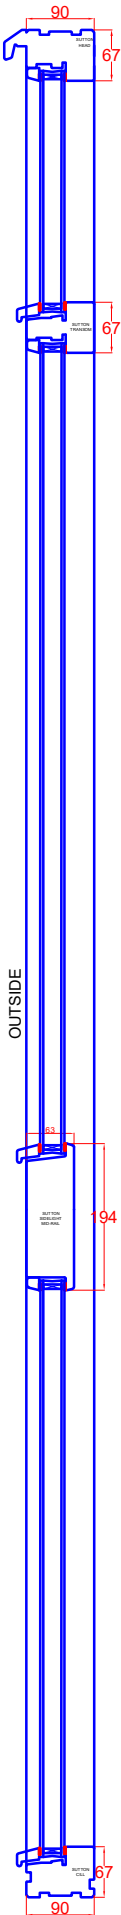


COMBINATION DOORSET DETAILS  
(GROUND FLOOR)


SECTION A-A  
VERTICAL SECTION SIDELIGHT

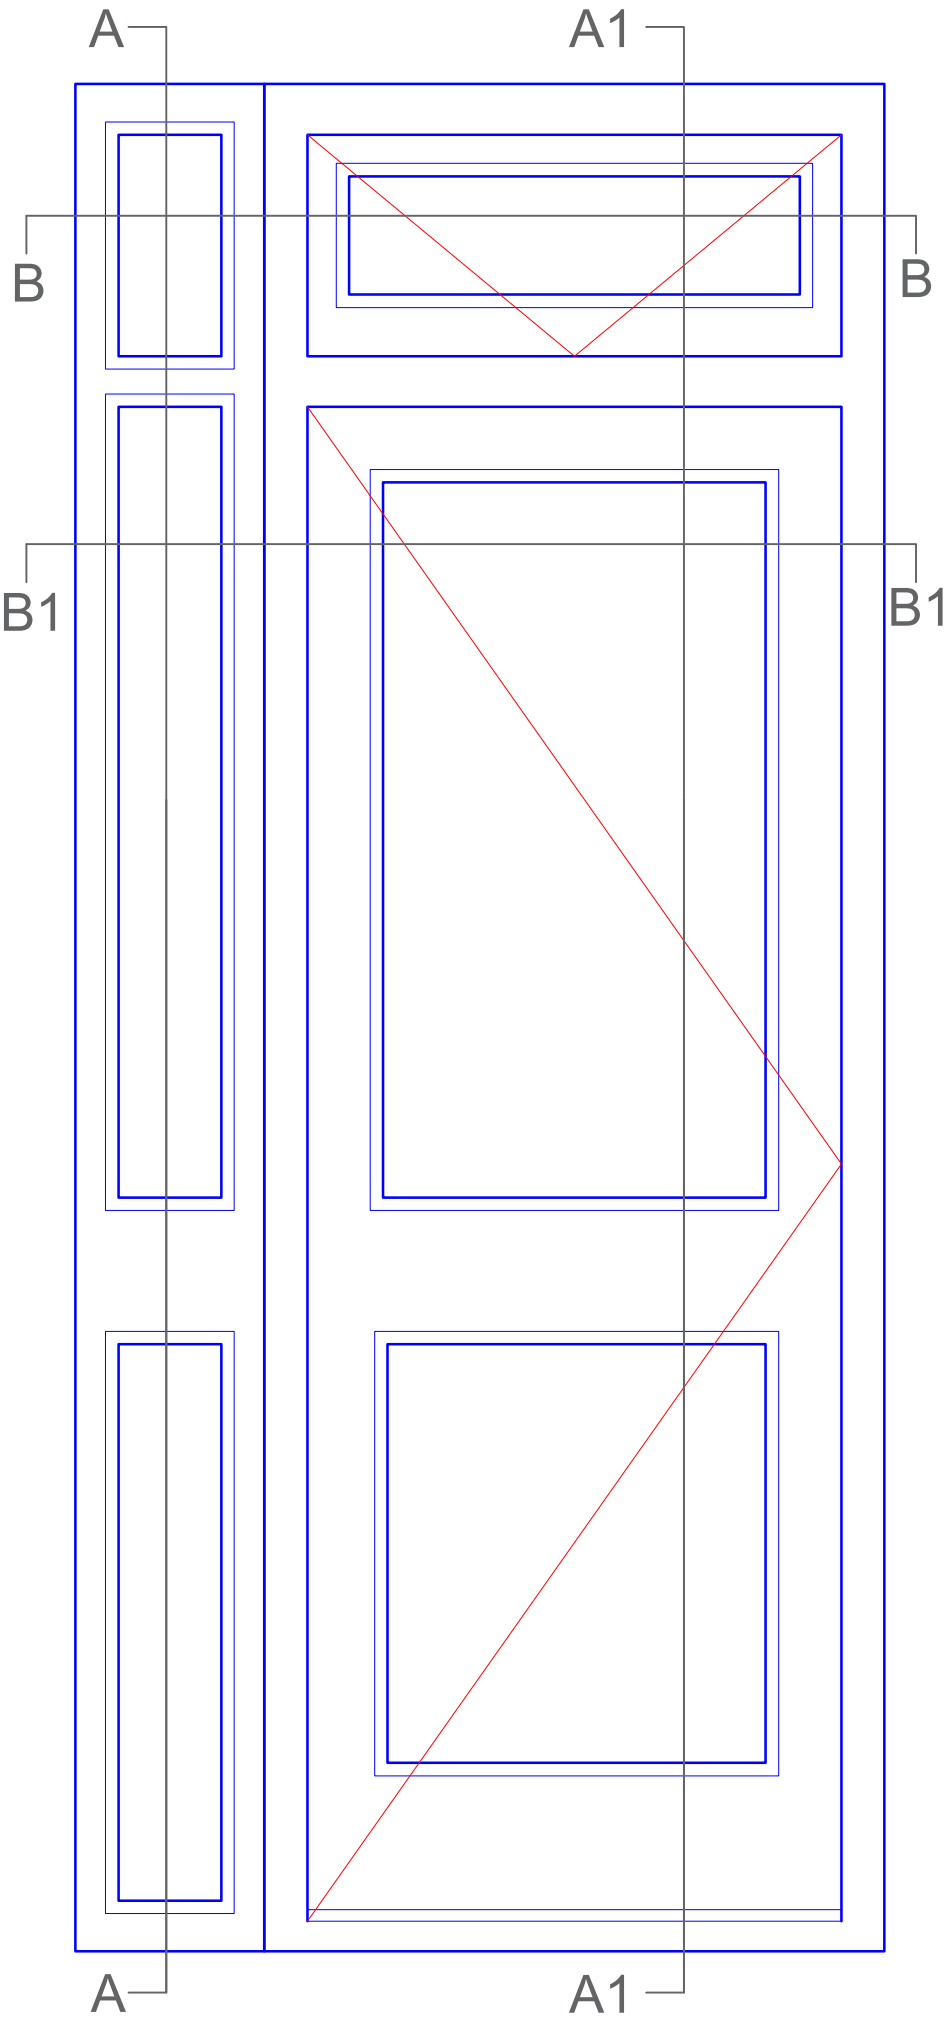


SECTION A1-A1  
VERTICAL SECTION DOORFRAME

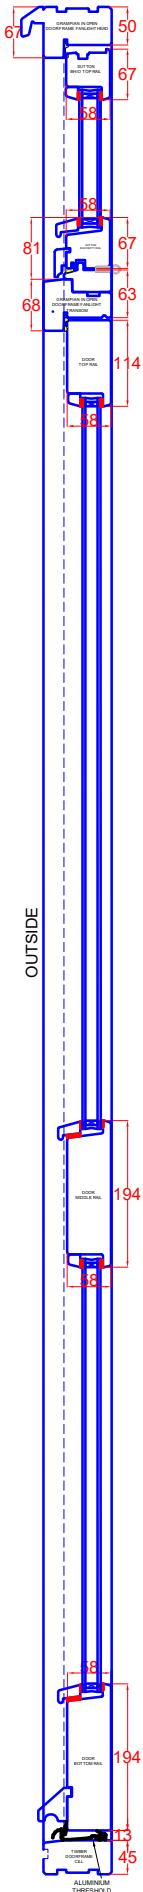

SECTION B-B  
HORIZONTAL SECTION FANLIGHT

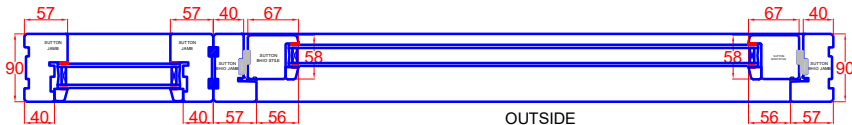

SECTION B1-B1  
HORIZONTAL SECTION DOORFRAME

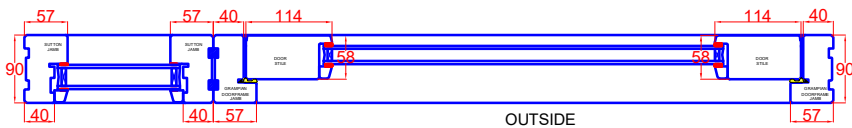

|             |                                            |                 |
|-------------|--------------------------------------------|-----------------|
| DRAWING No: | 20829D07                                   | REV:            |
| TITLE:      | COMBINATION DOORSET DETAILS (GROUND FLOOR) |                 |
| PROJECT:    | COBURG CLOSE, LONDON                       |                 |
| SCALE @ A3  | 1 : 10                                     | DATE : 18/10/21 |
|             |                                            | DRAWN BY : SP   |