



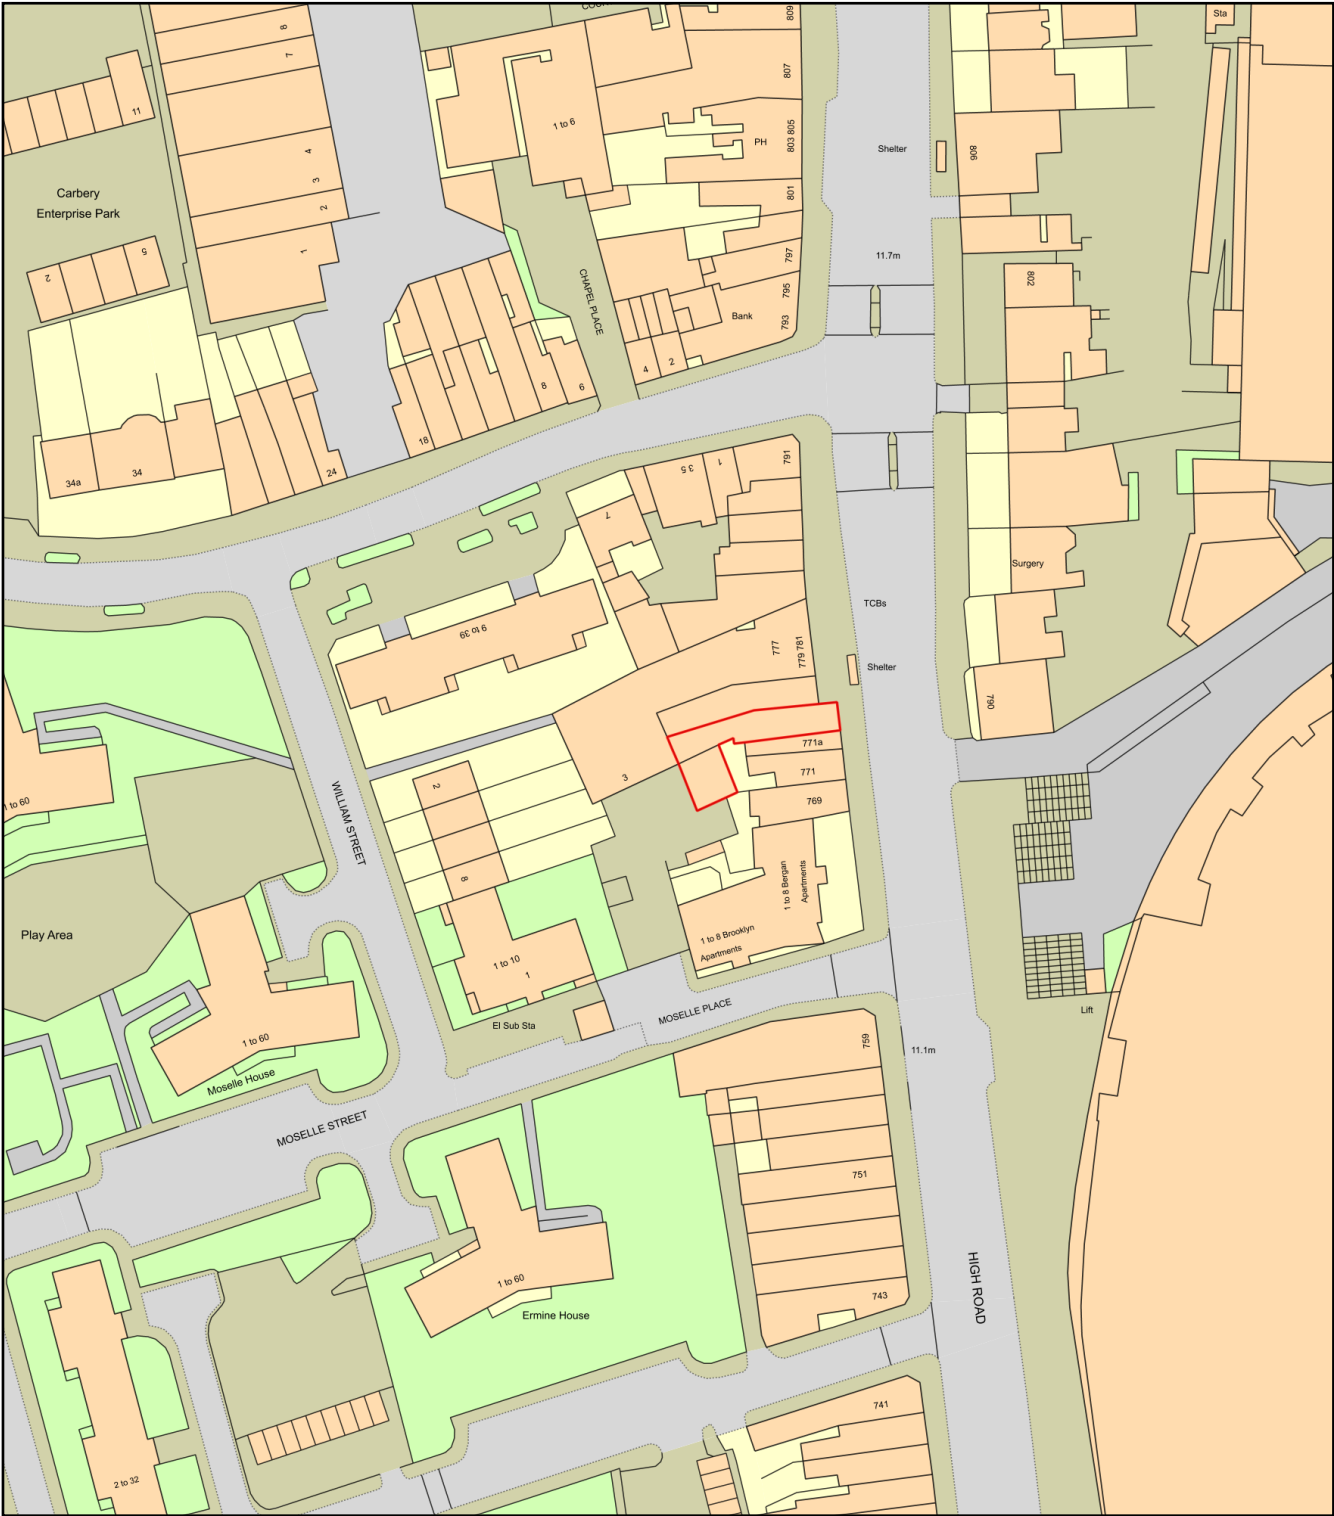

1 LOCATION PLAN
1:1250

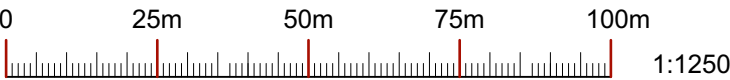

DRAWING TITLE

Location Plan

PROJECT : 773 High Road, Tottenham, N17 8AH

DATE
14 October 2022

SCALE @A3
AS INDICATED

DRAWING NO:
001

STATUS:
Planning

CLIENT
Mrs. Bilensoy

The copyright of these drawings are owned by
VIZARCHi Architecture & Visualization LTD.
Drawings must not be reproduced, copied or dealt
with in any manner which infringes the exclusive
rights without prior written cosent.

VIZARCHi ARCHITECTURE & VISUALIZATION

Flat 1, 101 Buckingham Road, **BN1 3RB**
Brighton | **United Kingdom**
alperen@vizarchi.co.uk
07495 734425