


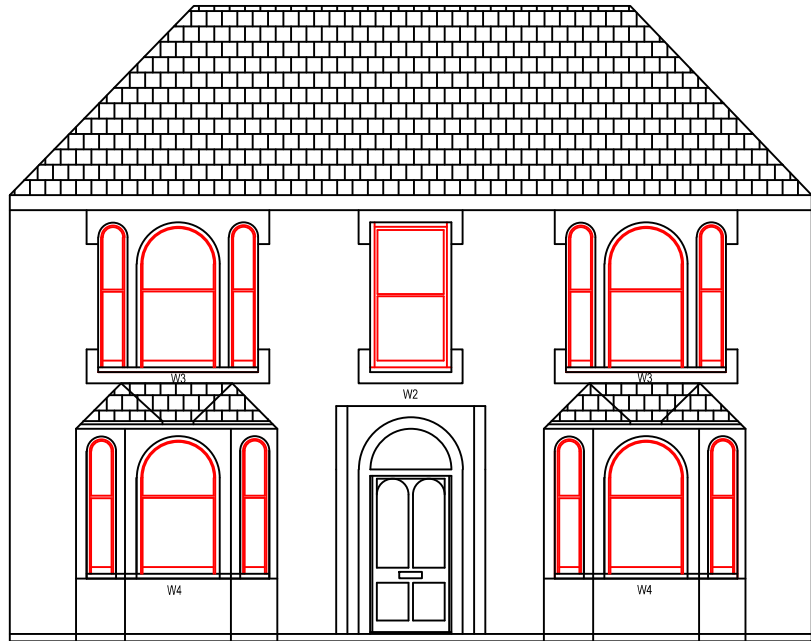


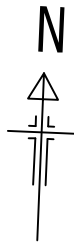


57 NORTHUMBERLAND PARK
PROPOSED ELEVATION
VIEW A
1:100

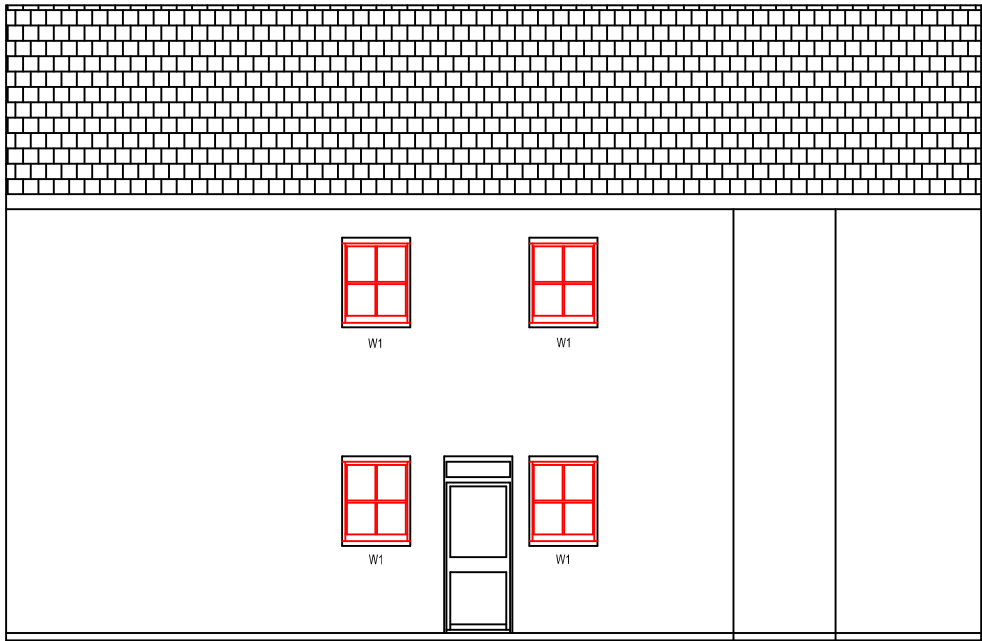

57 NORTHUMBERLAND PARK
PROPOSED ELEVATION
VIEW B
1:100

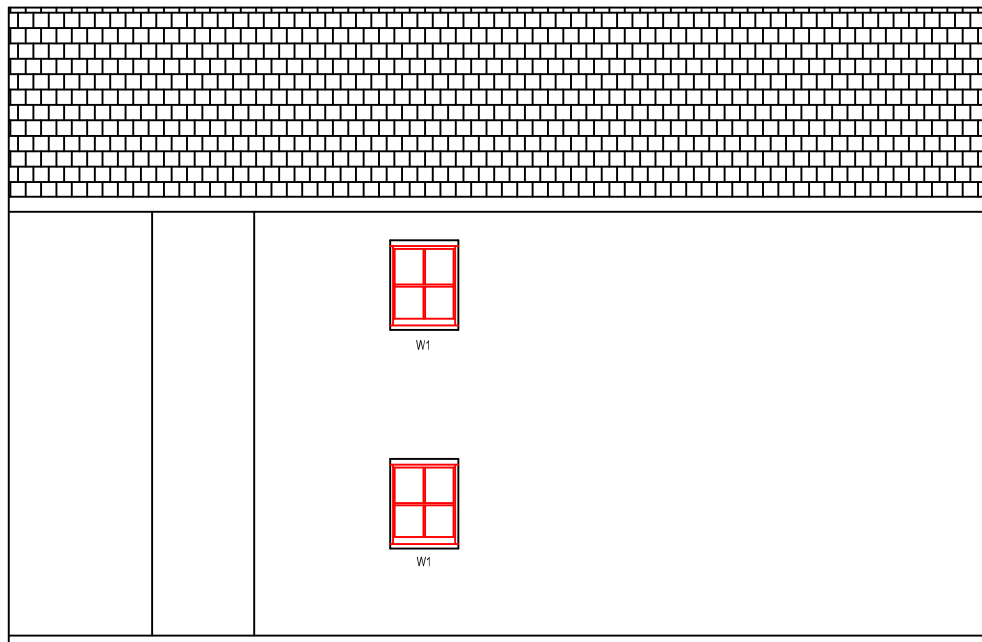

57 NORTHUMBERLAND PARK
PROPOSED ELEVATION
VIEW C
1:100

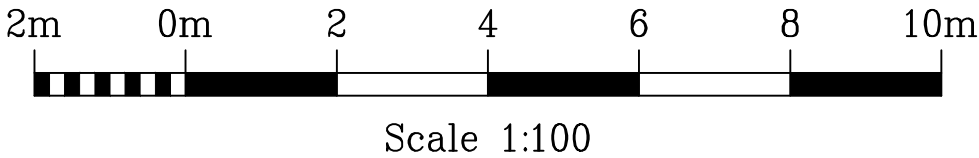

Rev.	Description.	Date.

Do not scale from this drawing. Dimensions to be verified on site by contractor prior to commencement of work.

This drawing is the copyright of the practice and may not be reproduced in part or in whole without the prior written consent of the practice.

© 2022 Faithorn Farrell Timms LLP



Faithorn Farrell Timms
Central Court
1 Knoll Rise
ORPINGTON
Kent BR6 0JA
T 01689 885080

Client
METROPOLITAN THAMES VALLEY

Project
**57 NORTHUMBERLAND PARK
LONDON
N17 0TB**

Drawing Title
PROPOSED ELEVATIONS

Date 27/06/2022	Scale 1:100@A3
Drawn By VS	Checked By KA
Project No. T1-6192	Drawing No. 4