




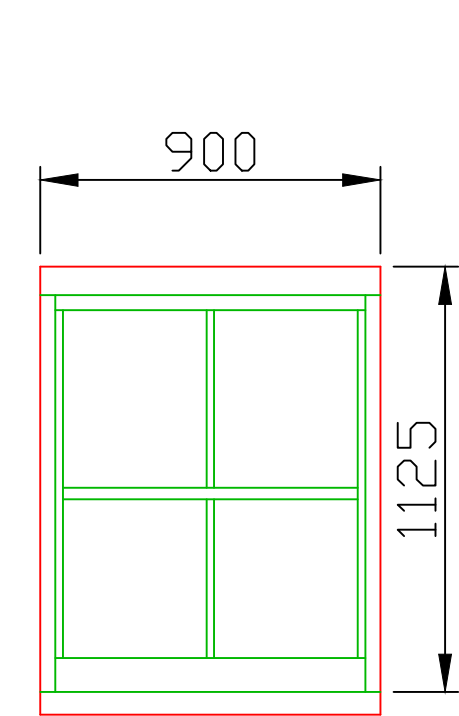


W1

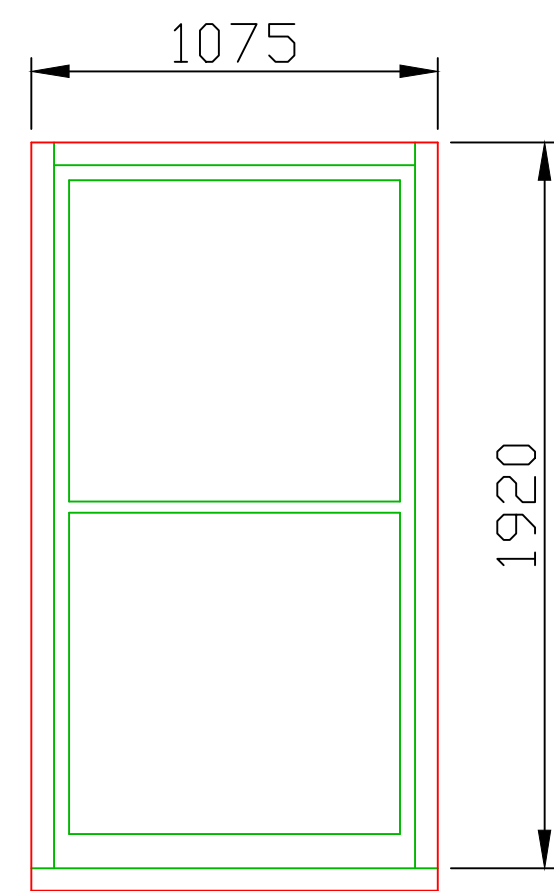

W2

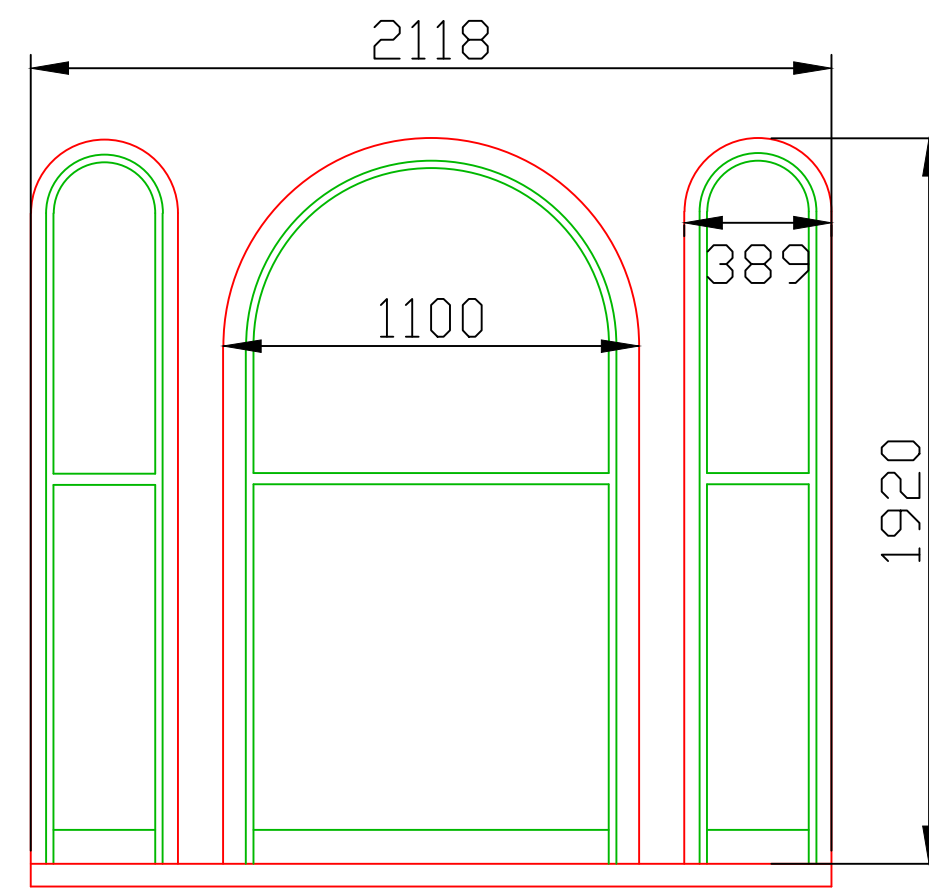


W3
BAY WINDOW

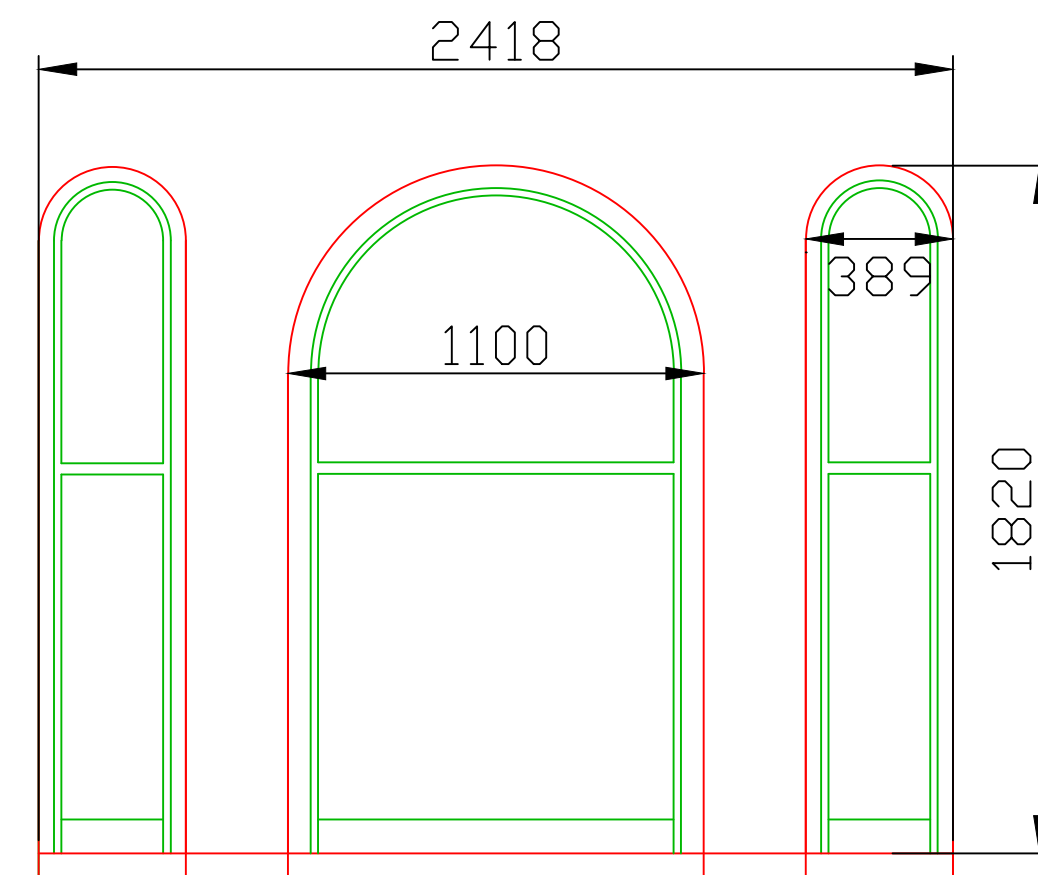


W4
BAY WINDOW


Window Schedule		
W1		6
W2		1
W3		2
W4		2
TOTAL		11

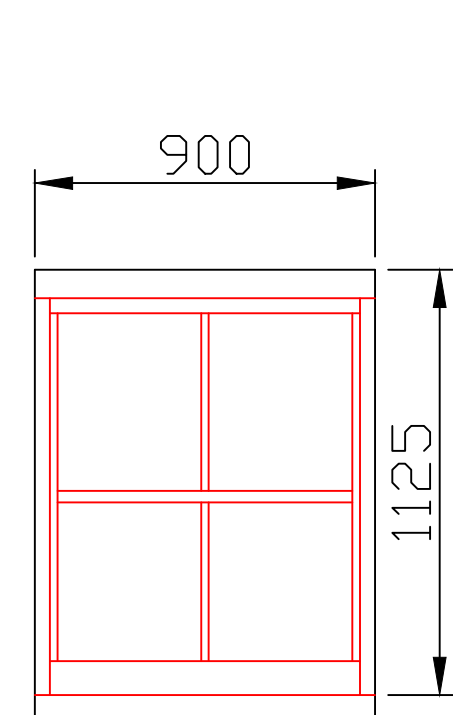


W1

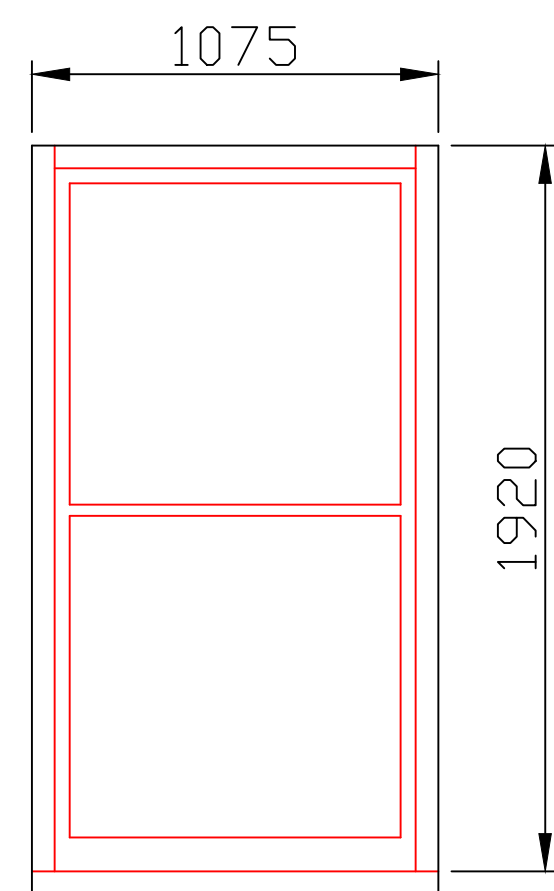


W2

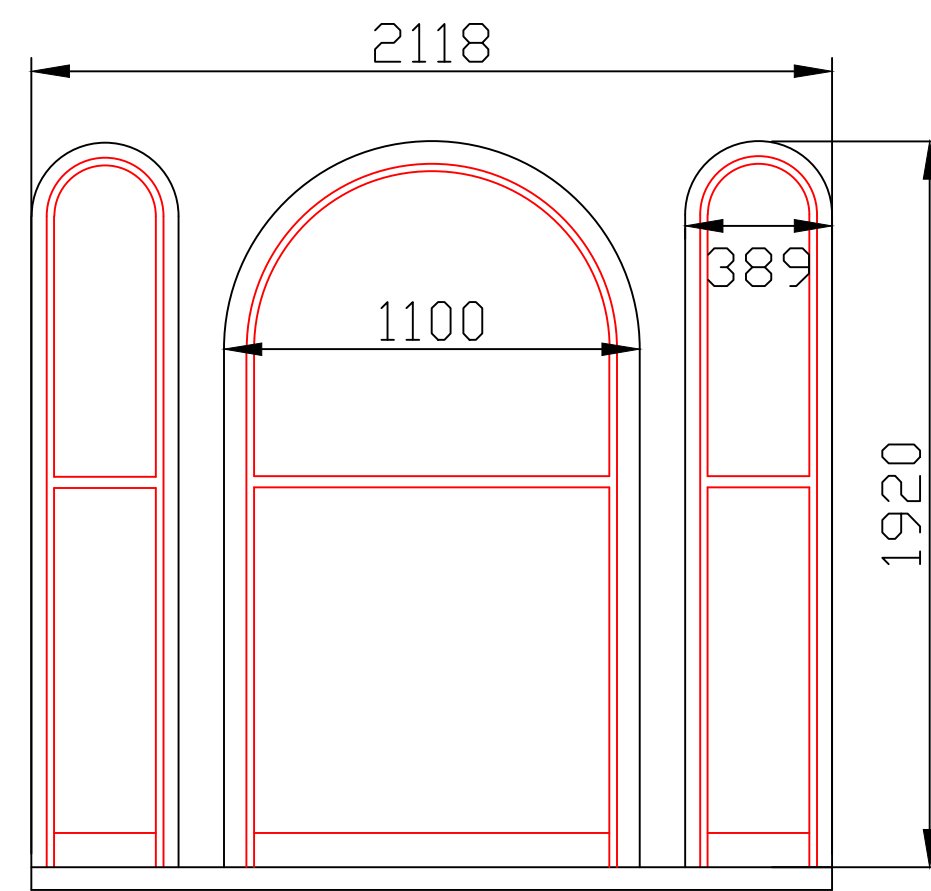

W3
BAY WINDOW

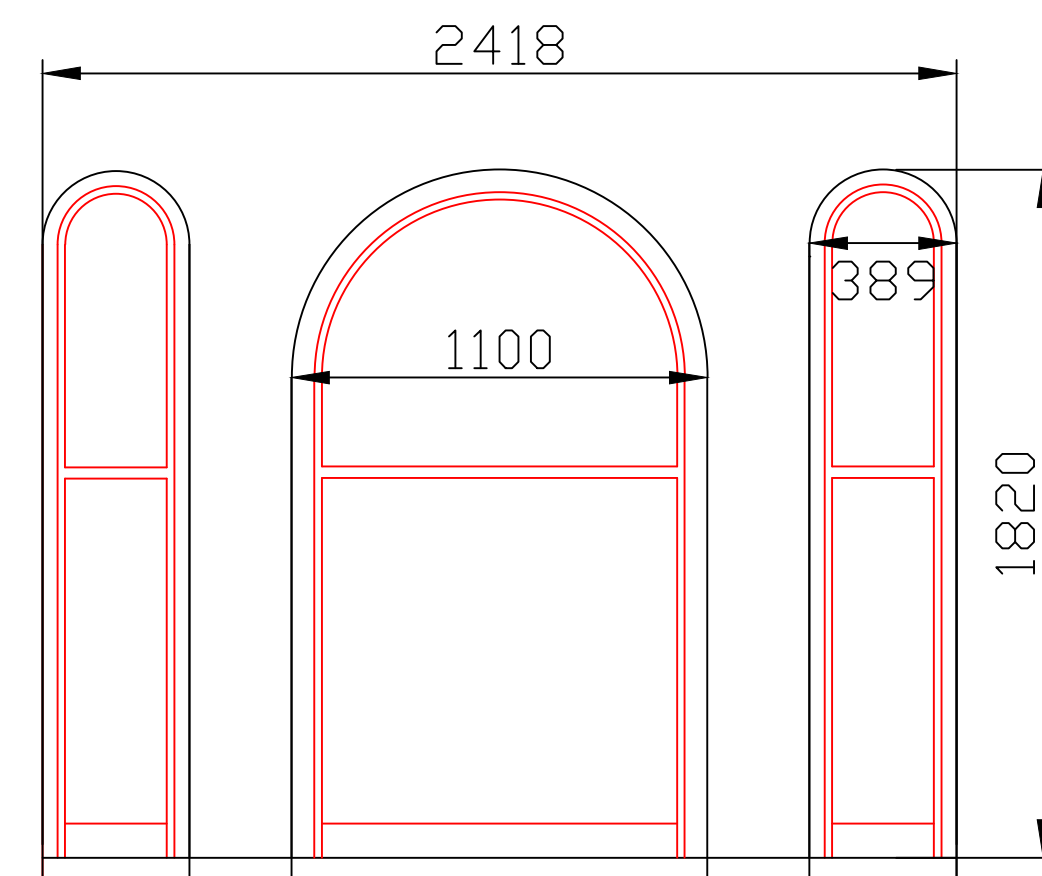

W4
BAY WINDOW

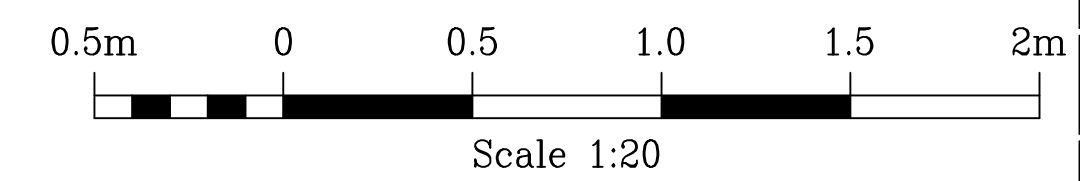

Rev.	Description.	Date.

Do not scale from this drawing. Dimensions to be verified on site by contractor prior to commencement of work.
This drawing is the copyright of the practice and may not be reproduced in part or in whole without the prior written consent of the practice.
©2022 Faithorn Farrell Timms LLP



Faithorn Farrell Timms

Central Court
1 Knoll Rise
ORPINGTON
Kent BR6 0JA
T 01689 885080
F 01689 885081

Client
METROPOLITAN THAMES VALLEY

Project
**57 NORTHUMBERLAND PARK
LONDON
N17 0TB**

Drawing Title
**EXISTING AND PROPOSED
WINDOW SCHEDULE**

Date 27/06/2022	Scale 1:20@A1
Drawn By VS	Checked By KA
Project No. T1-6192	Drawing No. 5
	Rev. 5