



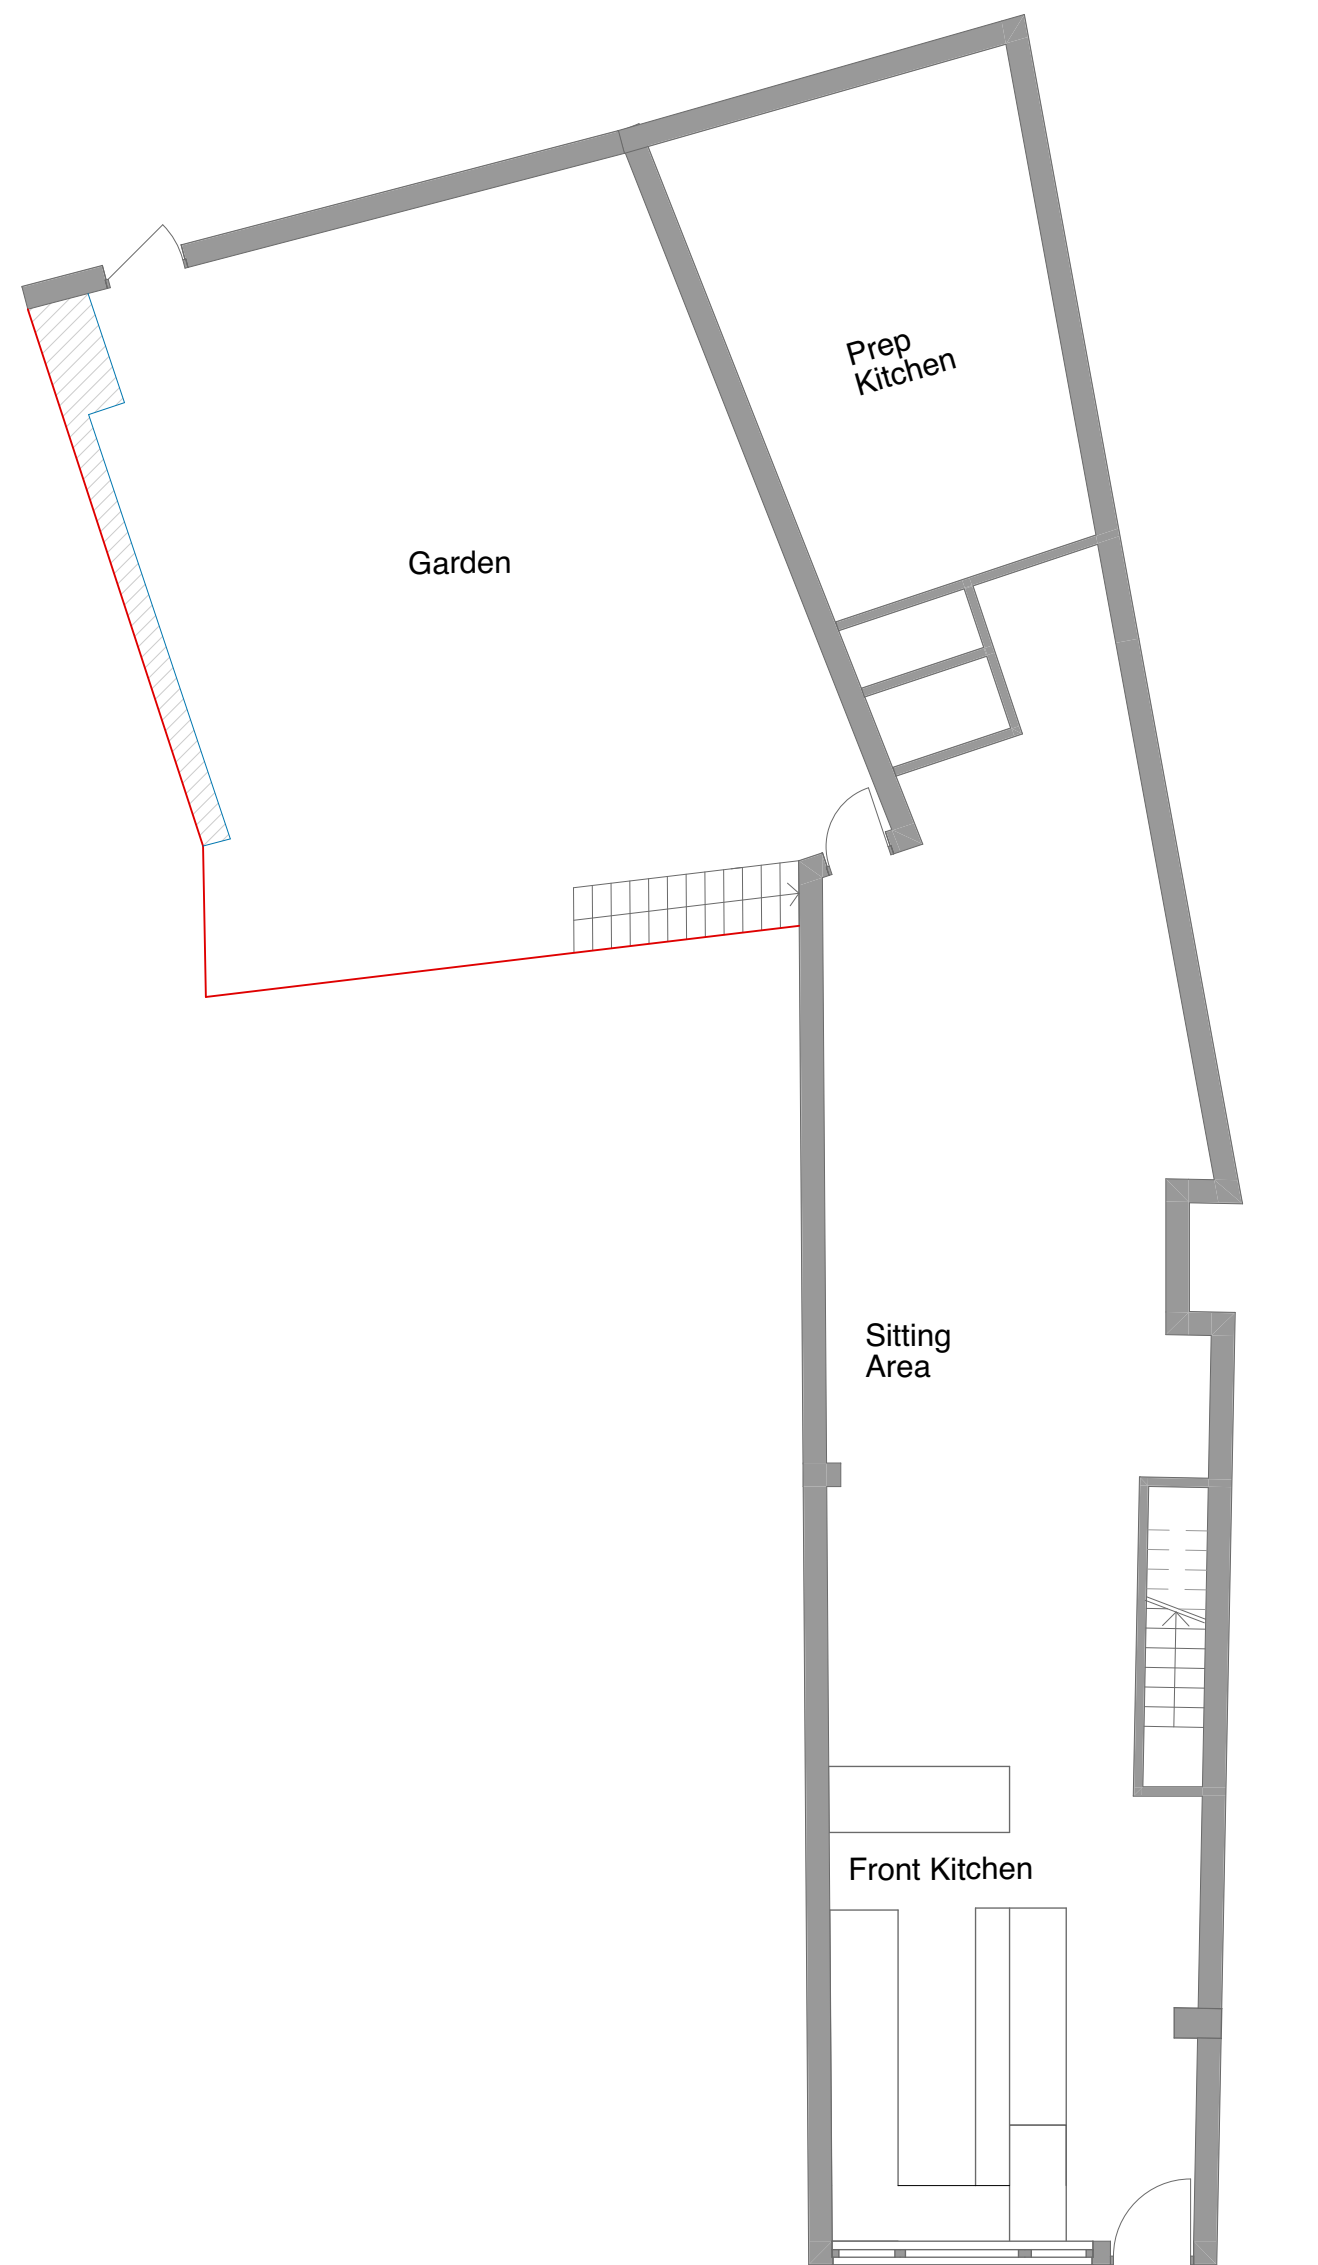

 Boundary Treatments
 Boundary Line

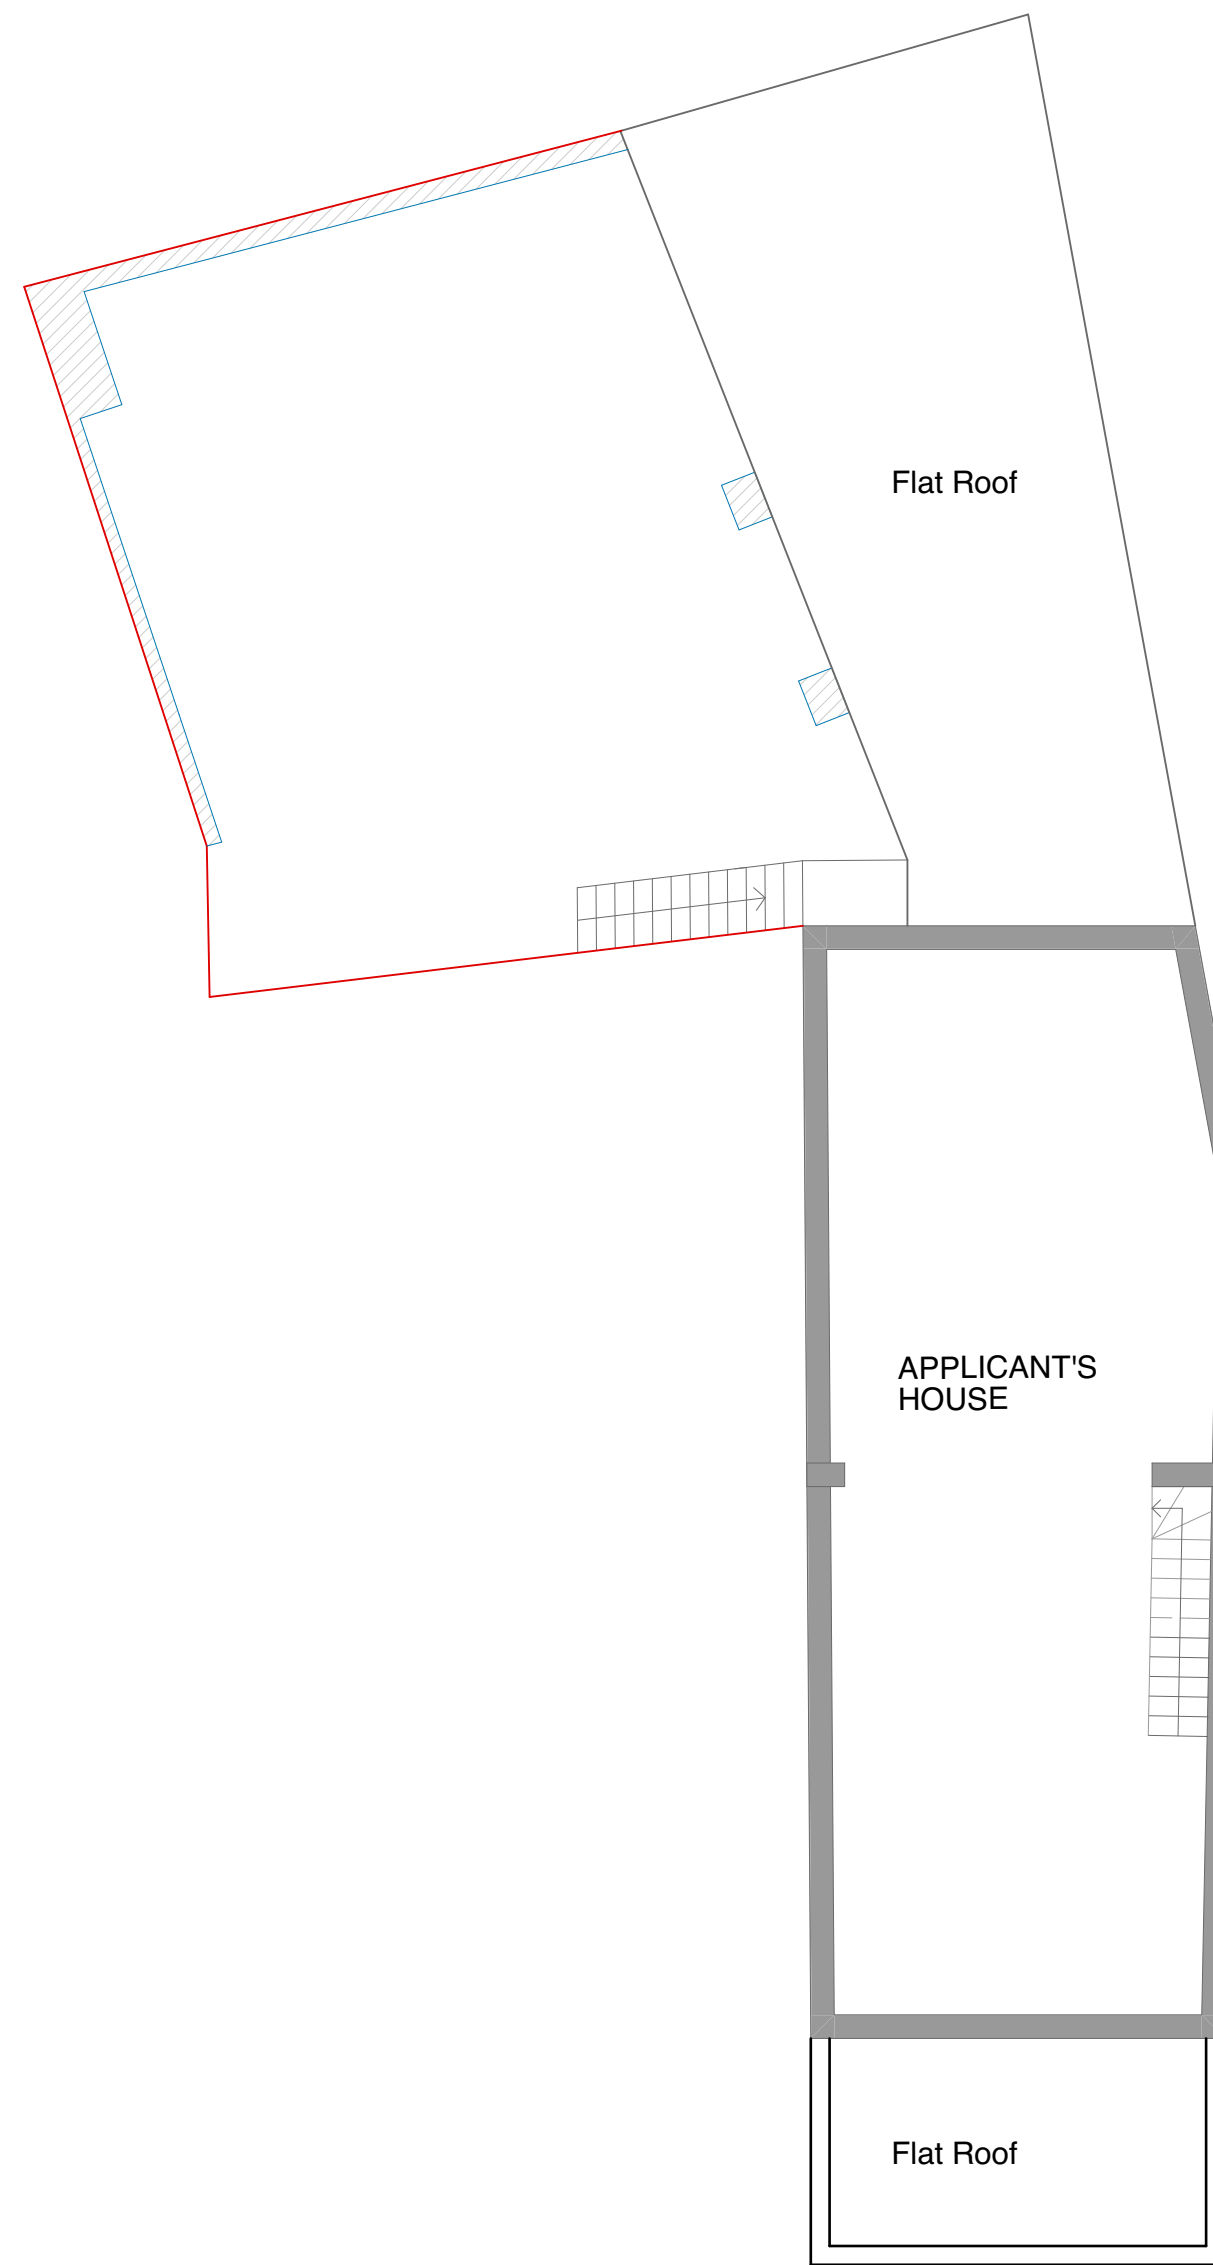

6 **EXISTING PLANS - Second Floor**
1:100

PROJECT : 773 High Road, Tottenham, N17 8AH



DATE
14 October 2022

SCALE @A2
AS INDICATED

DRAWING NO:
004

STATUS:
Planning

CLIENT
Mr. Harris

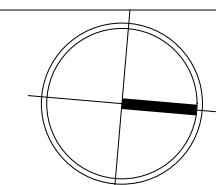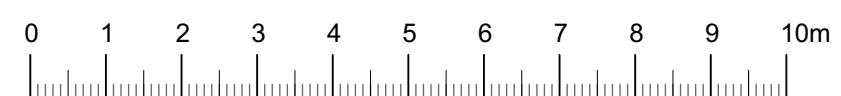

VIZARCHi ARCHITECTURE & VISUALIZATION

Flat 1, 101 Buckingham Road, **BN1 3RB**
Brighton | **United Kingdom**
alperen@vizarchi.co.uk
07495 734425