


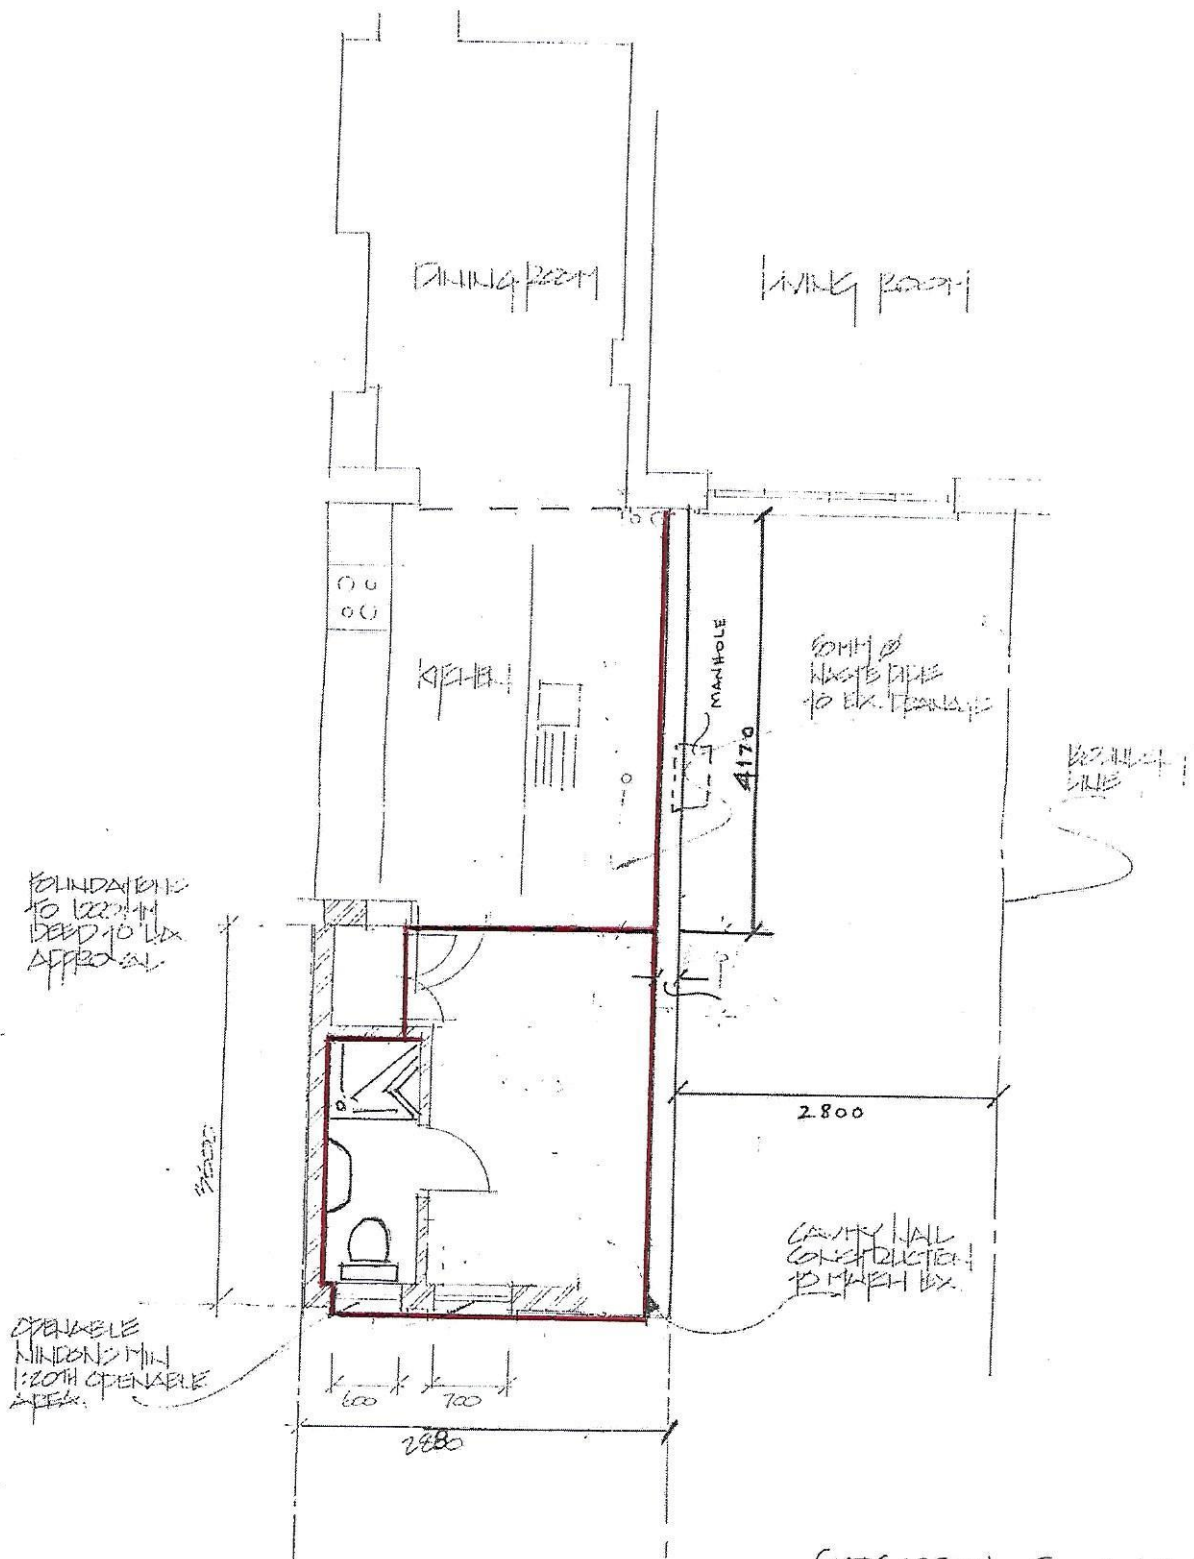

EXTENSION FLOOR AREA 13.44 m²
 = (4170 x 800) + (3600 x 2880)

PROPOSED PLAN.

1:50

- NOTES
1. DO NOT SCALE. ALL DIMENSIONS ARE TO BE CHECKED AND CONFIRMED BY THE CONTRACTOR ON SITE.
 2. ANY DISCREPANCIES ARE TO BE REPORTED BY THE CONTRACTOR BEFORE WORKS ARE COMMENCED.
 3. THIS DRAWING IS TO BE READ IN CONJUNCTION WITH ALL OTHER ARCHITECTS' AND ENGINEERS' DRAWINGS AND SPECIFICATIONS.
 4. THIS DRAWING IS THE PROPERTY OF DAVID WATERHEAD ASSOCIATES.

TITLE

PROPOSED PLAN

93 REDBURN ROAD, LONDON

REV DATE

SCALE 1:50

DATE 14.6.1

DWG

NO

DSK-02