

Copyright: All rights reserved. This drawing must not be reproduced without permission.


Only the original drawing should be relied upon. Contractors, sub-contractors and suppliers must verify all dimensions on site before commencing any work or making any shop drawings.

All shop drawings to be submitted to the architect for comment prior to fabrication.


This drawing is to be read in conjunction with the architect's specification, bills of quantities / schedules, structural, mechanical & electrical drawings and all discrepancies are to be reported to the architect.

Do not scale from this drawing. Dimensions are in millimetres unless otherwise stated.

NOTES

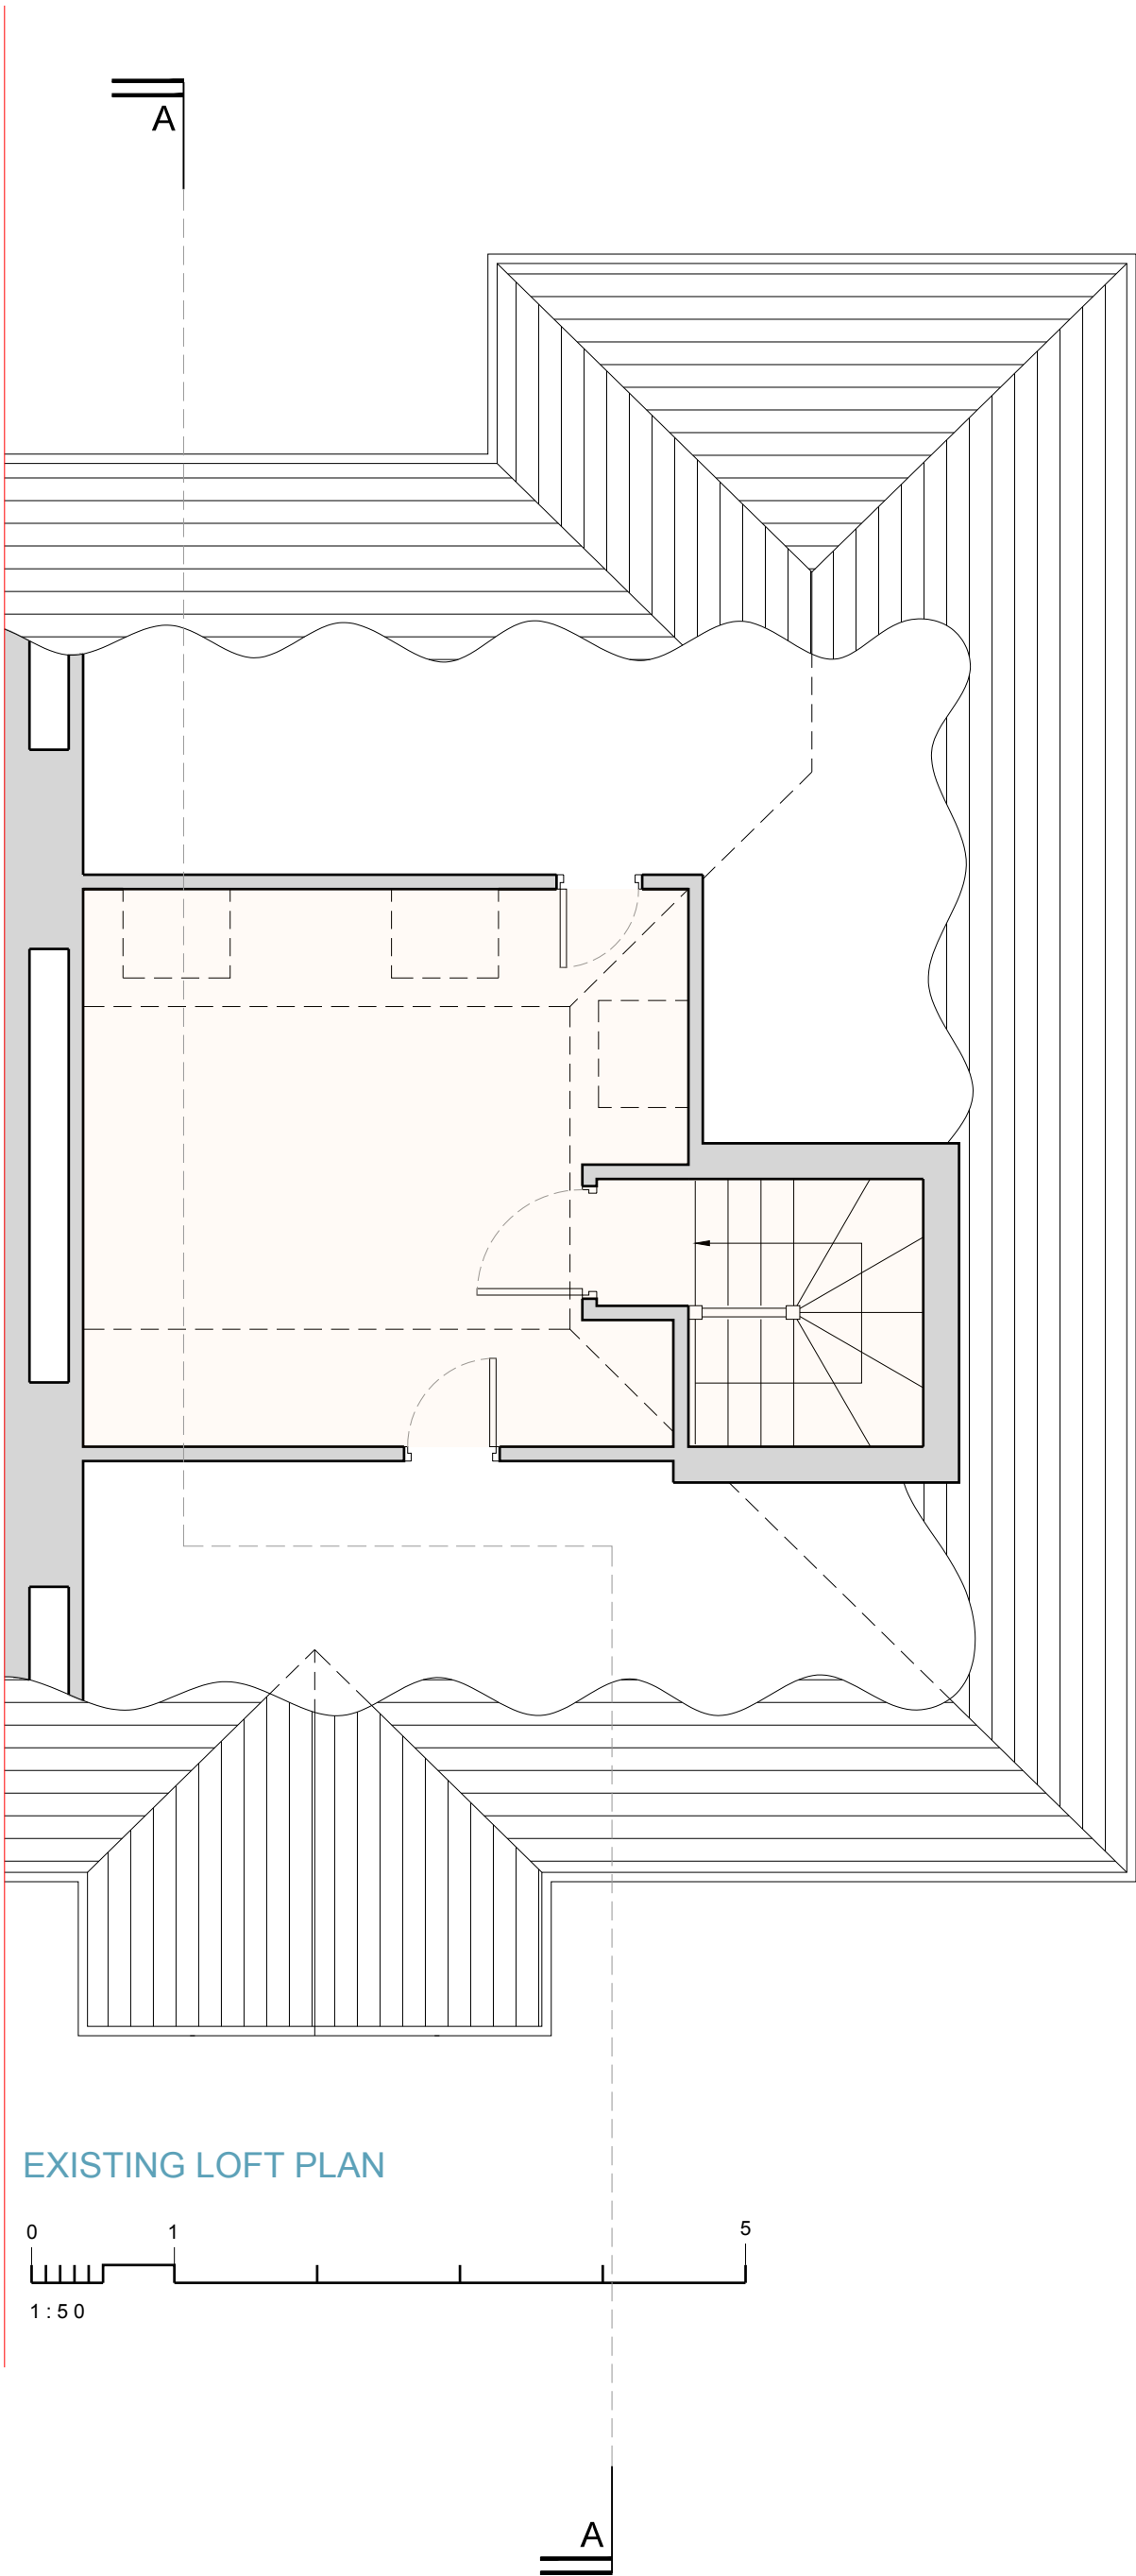

1:100

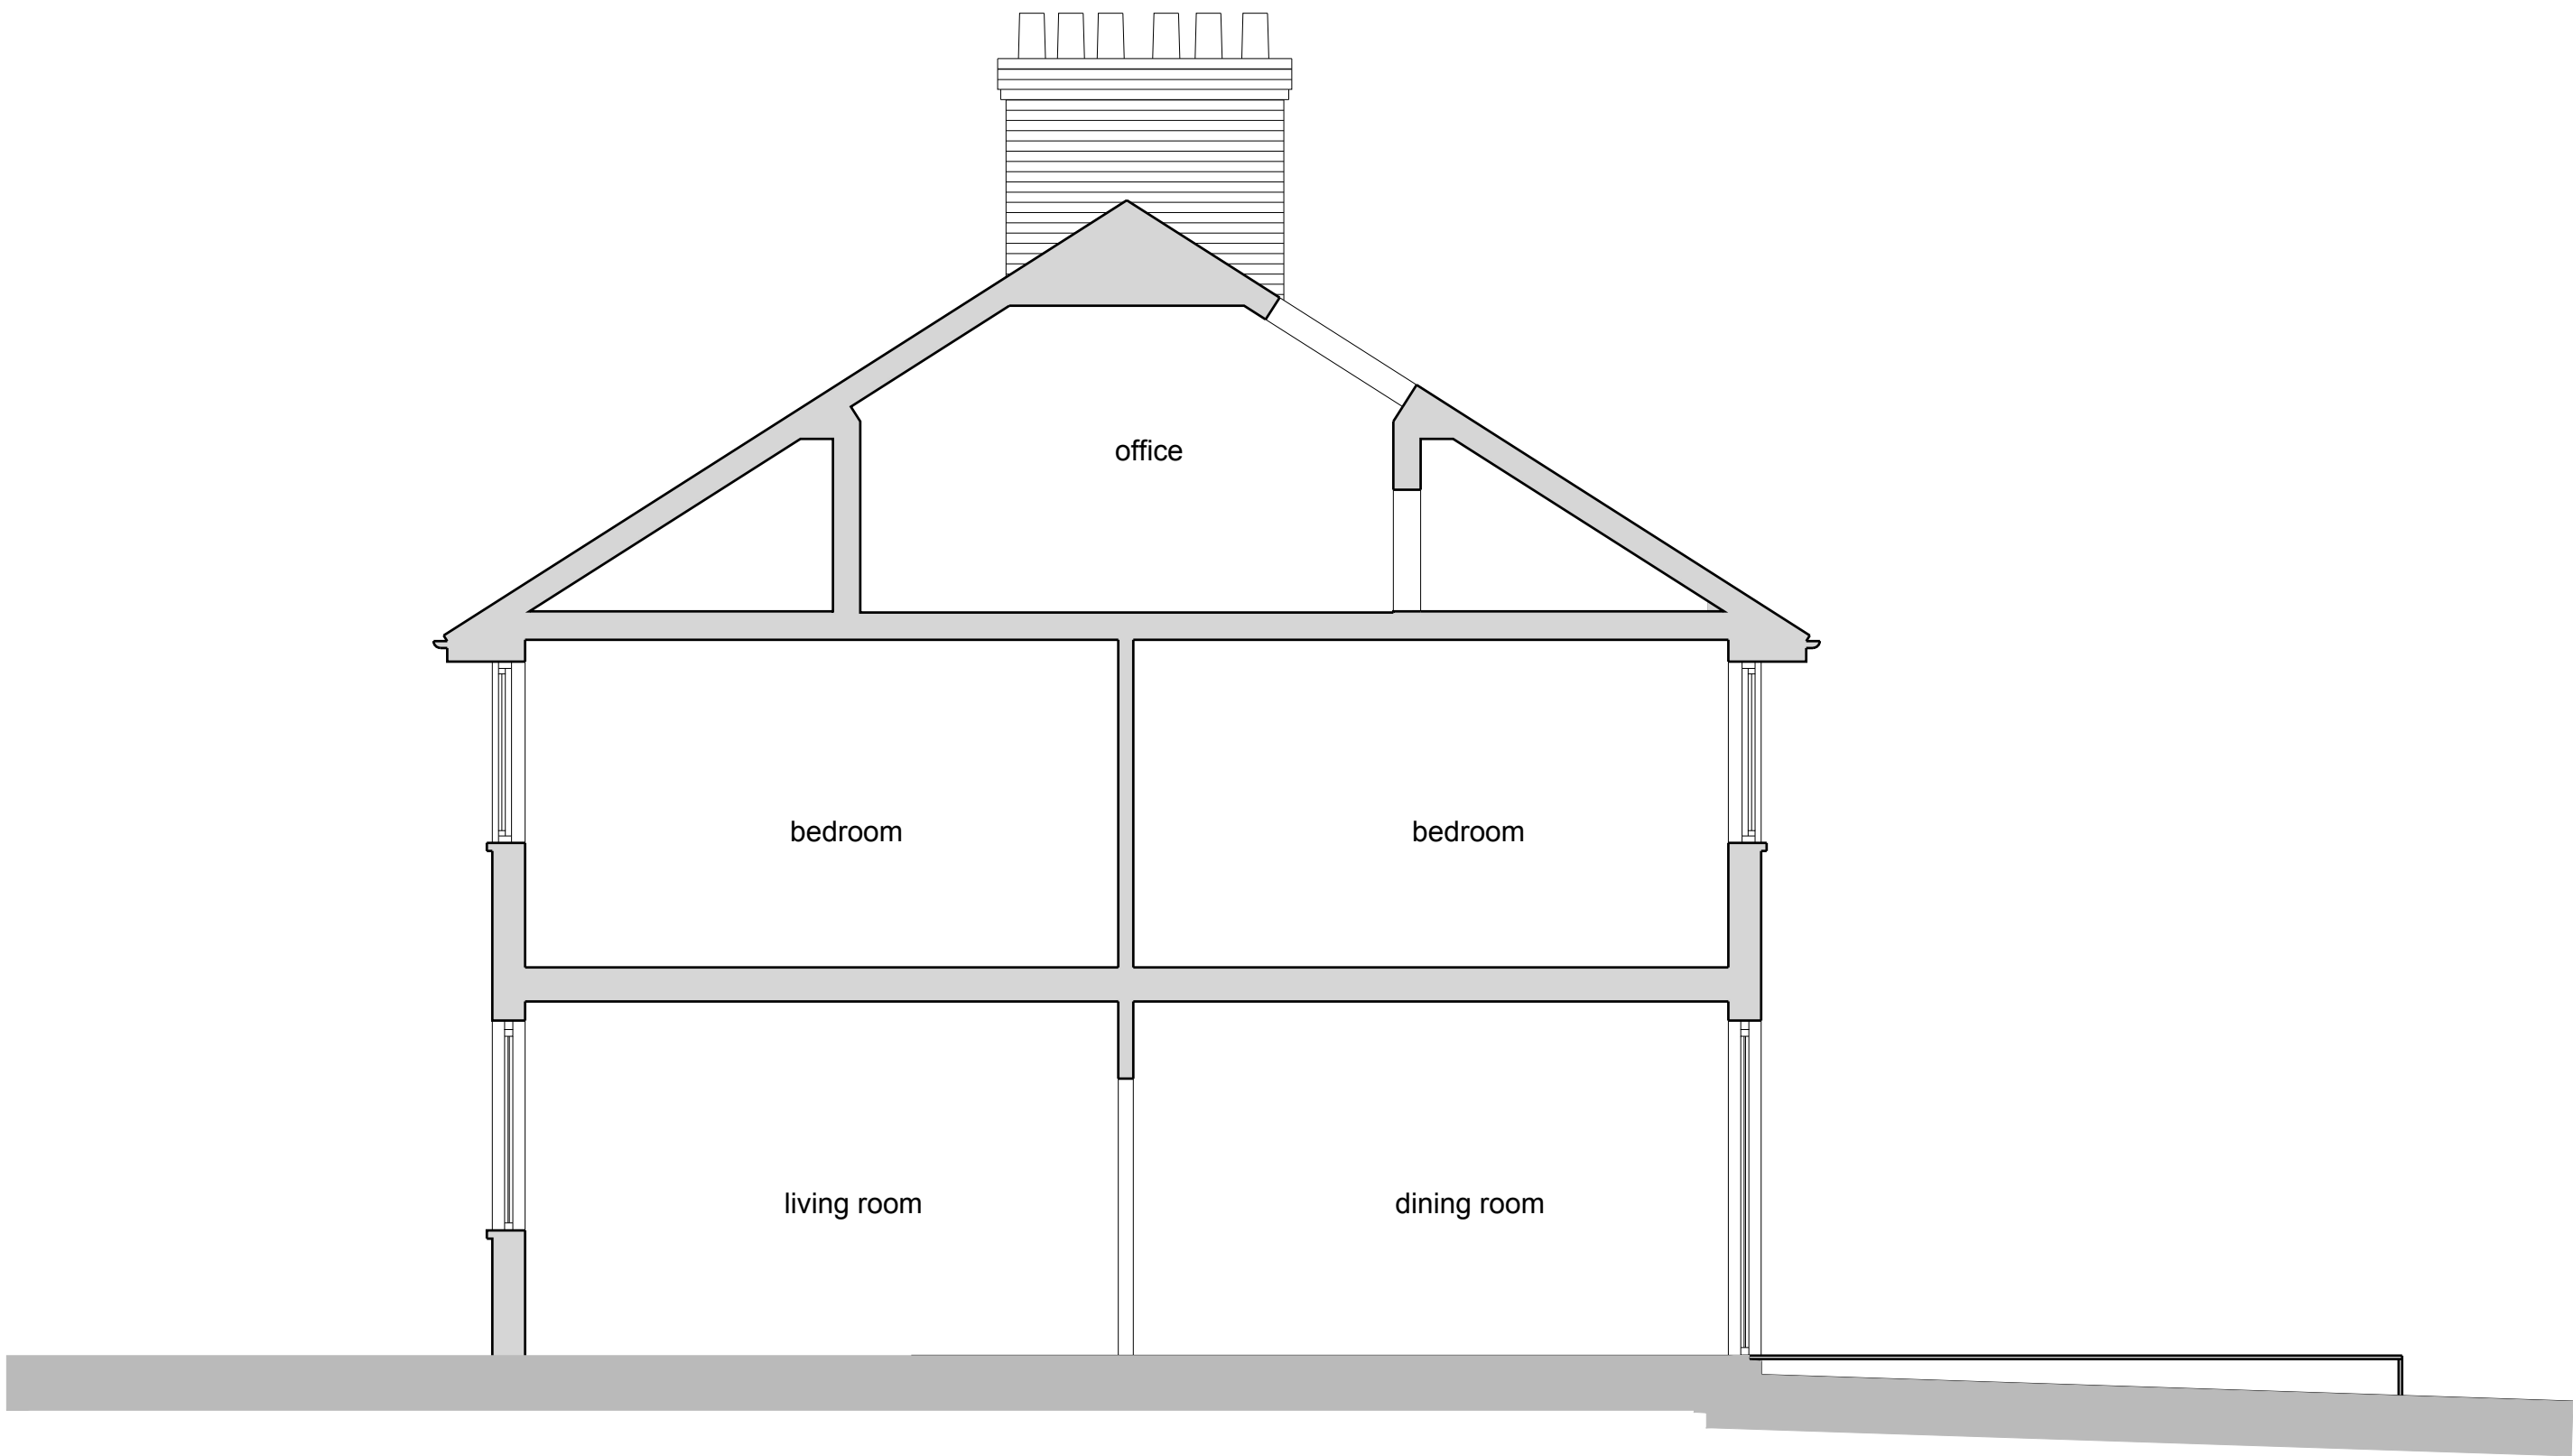

OPEN london architecture • surveying • interior design www.openlondon.uk.com mail@openlondon.uk.com		Mermaid House 2 Puddle Dock Blackfriars EC4V 3DB t: 020 7332 2888	
project 38 Wolseley Road London, N8 8RP			
client			
drawing title Existing Loft Plan & Section AA			
drawing status Preliminary			
scale 1:50 @ A1 1:100 @ A3	date 16/09/22	drawn by	checked by
job no.	drawing no.	revision	
22028	102	P1	