



Existing Site Location Plan  
Scale 1:1250

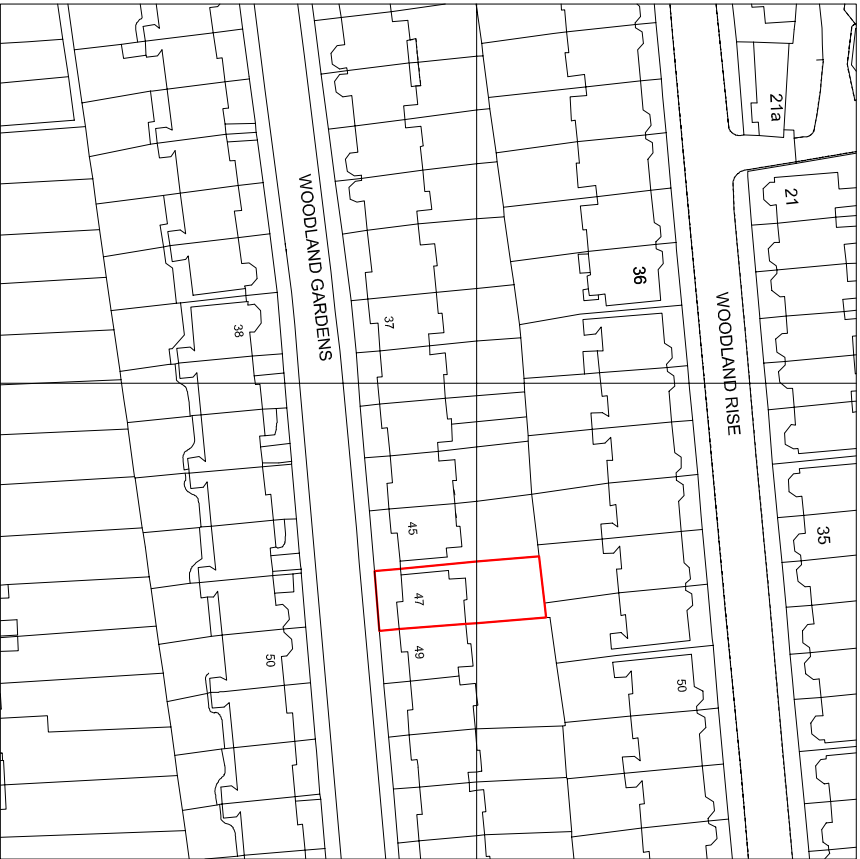

Photographs of Site

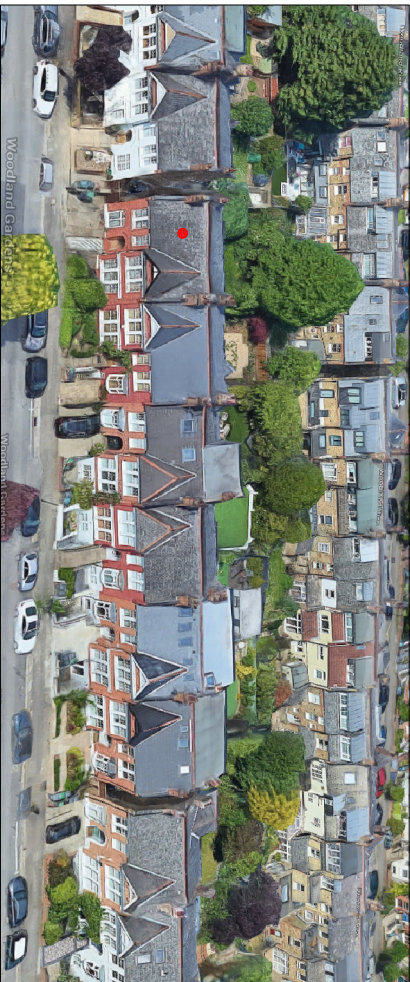

**Notes**  
Report any discrepancies  
Copyright owned by Andreas + Buxton Associates  
For planning purposes only

0m 1 2 3 4 5 1:100  
0m 12.5 25 37.5 50 62.5 1:1250

**Andreas + Buxton Associates**  
CHARTERED ARCHITECT + INTERIOR DESIGNERS  
9 Louisa Street London E1 4NF  
m: 0786867 15430 e-mail: andreas@me.com

Rev. Date Drawing Status  
**Planning Application**

Project  
47 Woodland Gardens  
London N10 3UE

Project Description  
Proposed Works

Drawing Name  
Existing Photographs +  
Site Location Plan

Date  
10.05.20  
Scale:  
1:1250  
@ A3

Dwg. No.  
Wood/20/P/01  
Rev.